



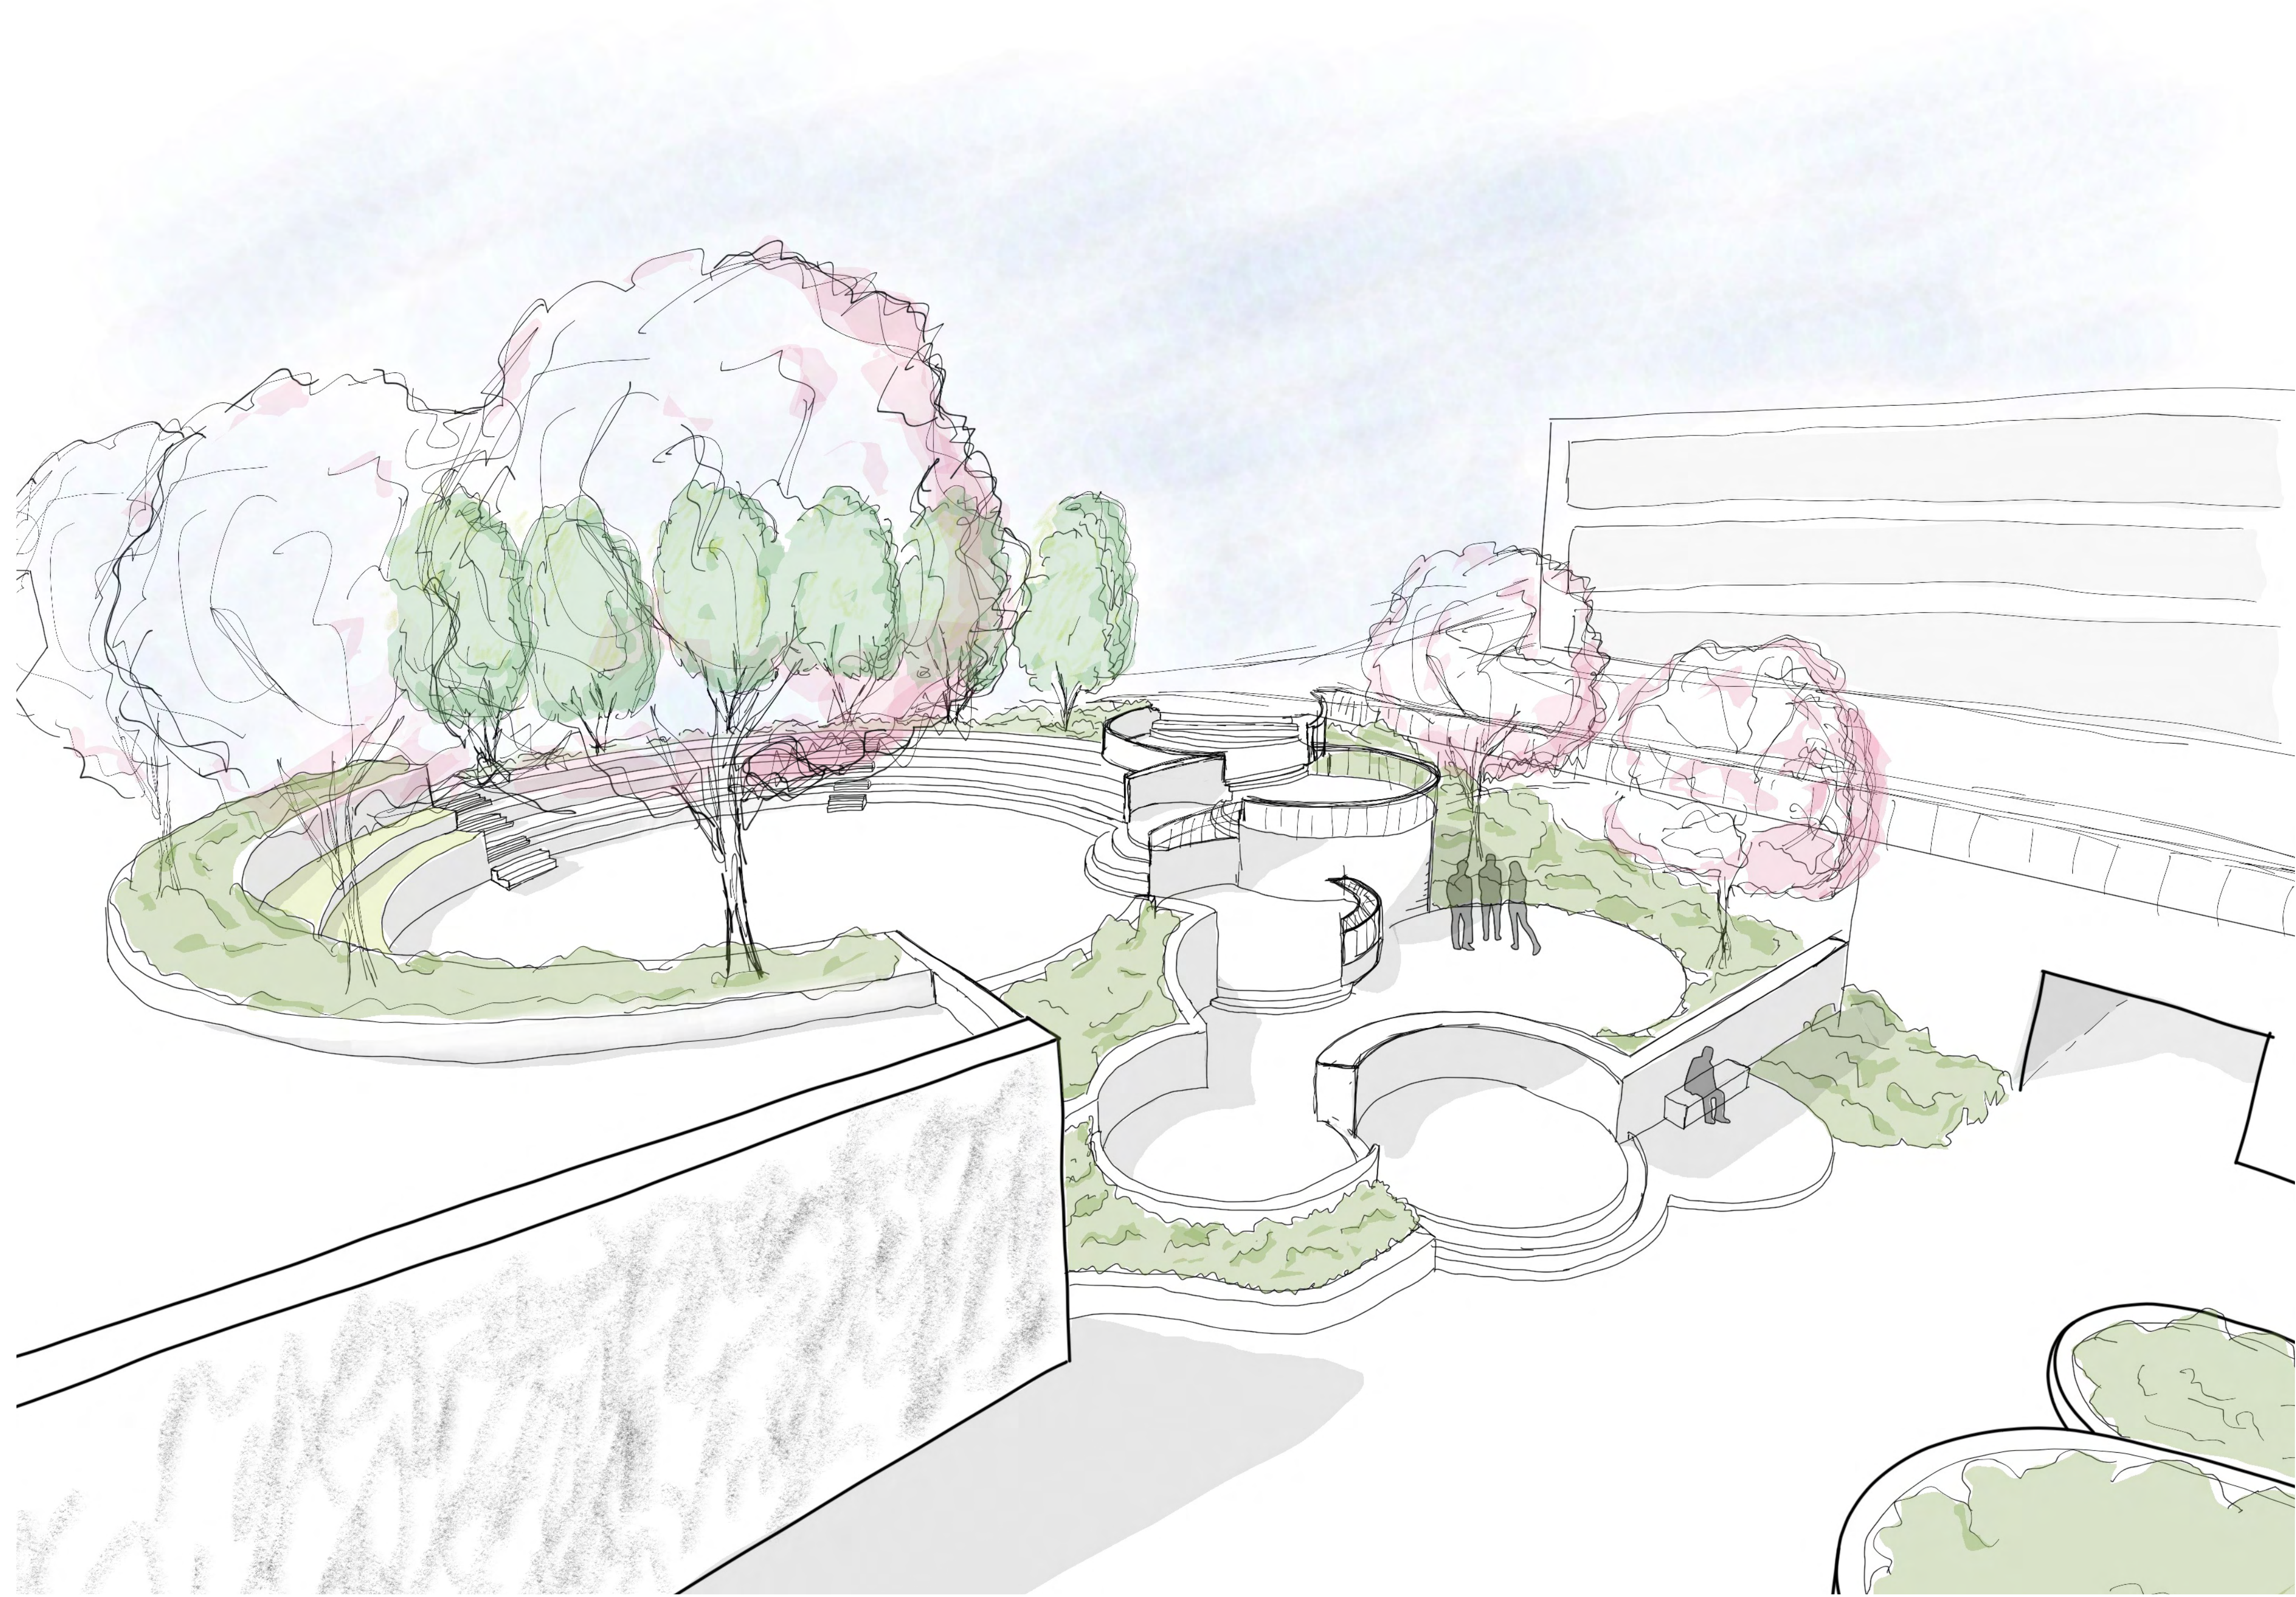


MELNITZ STAIRS REDESIGN


CAL MINGIONE
LANDSCAPE DESIGN II | JIM SMITH
SPRING 2022

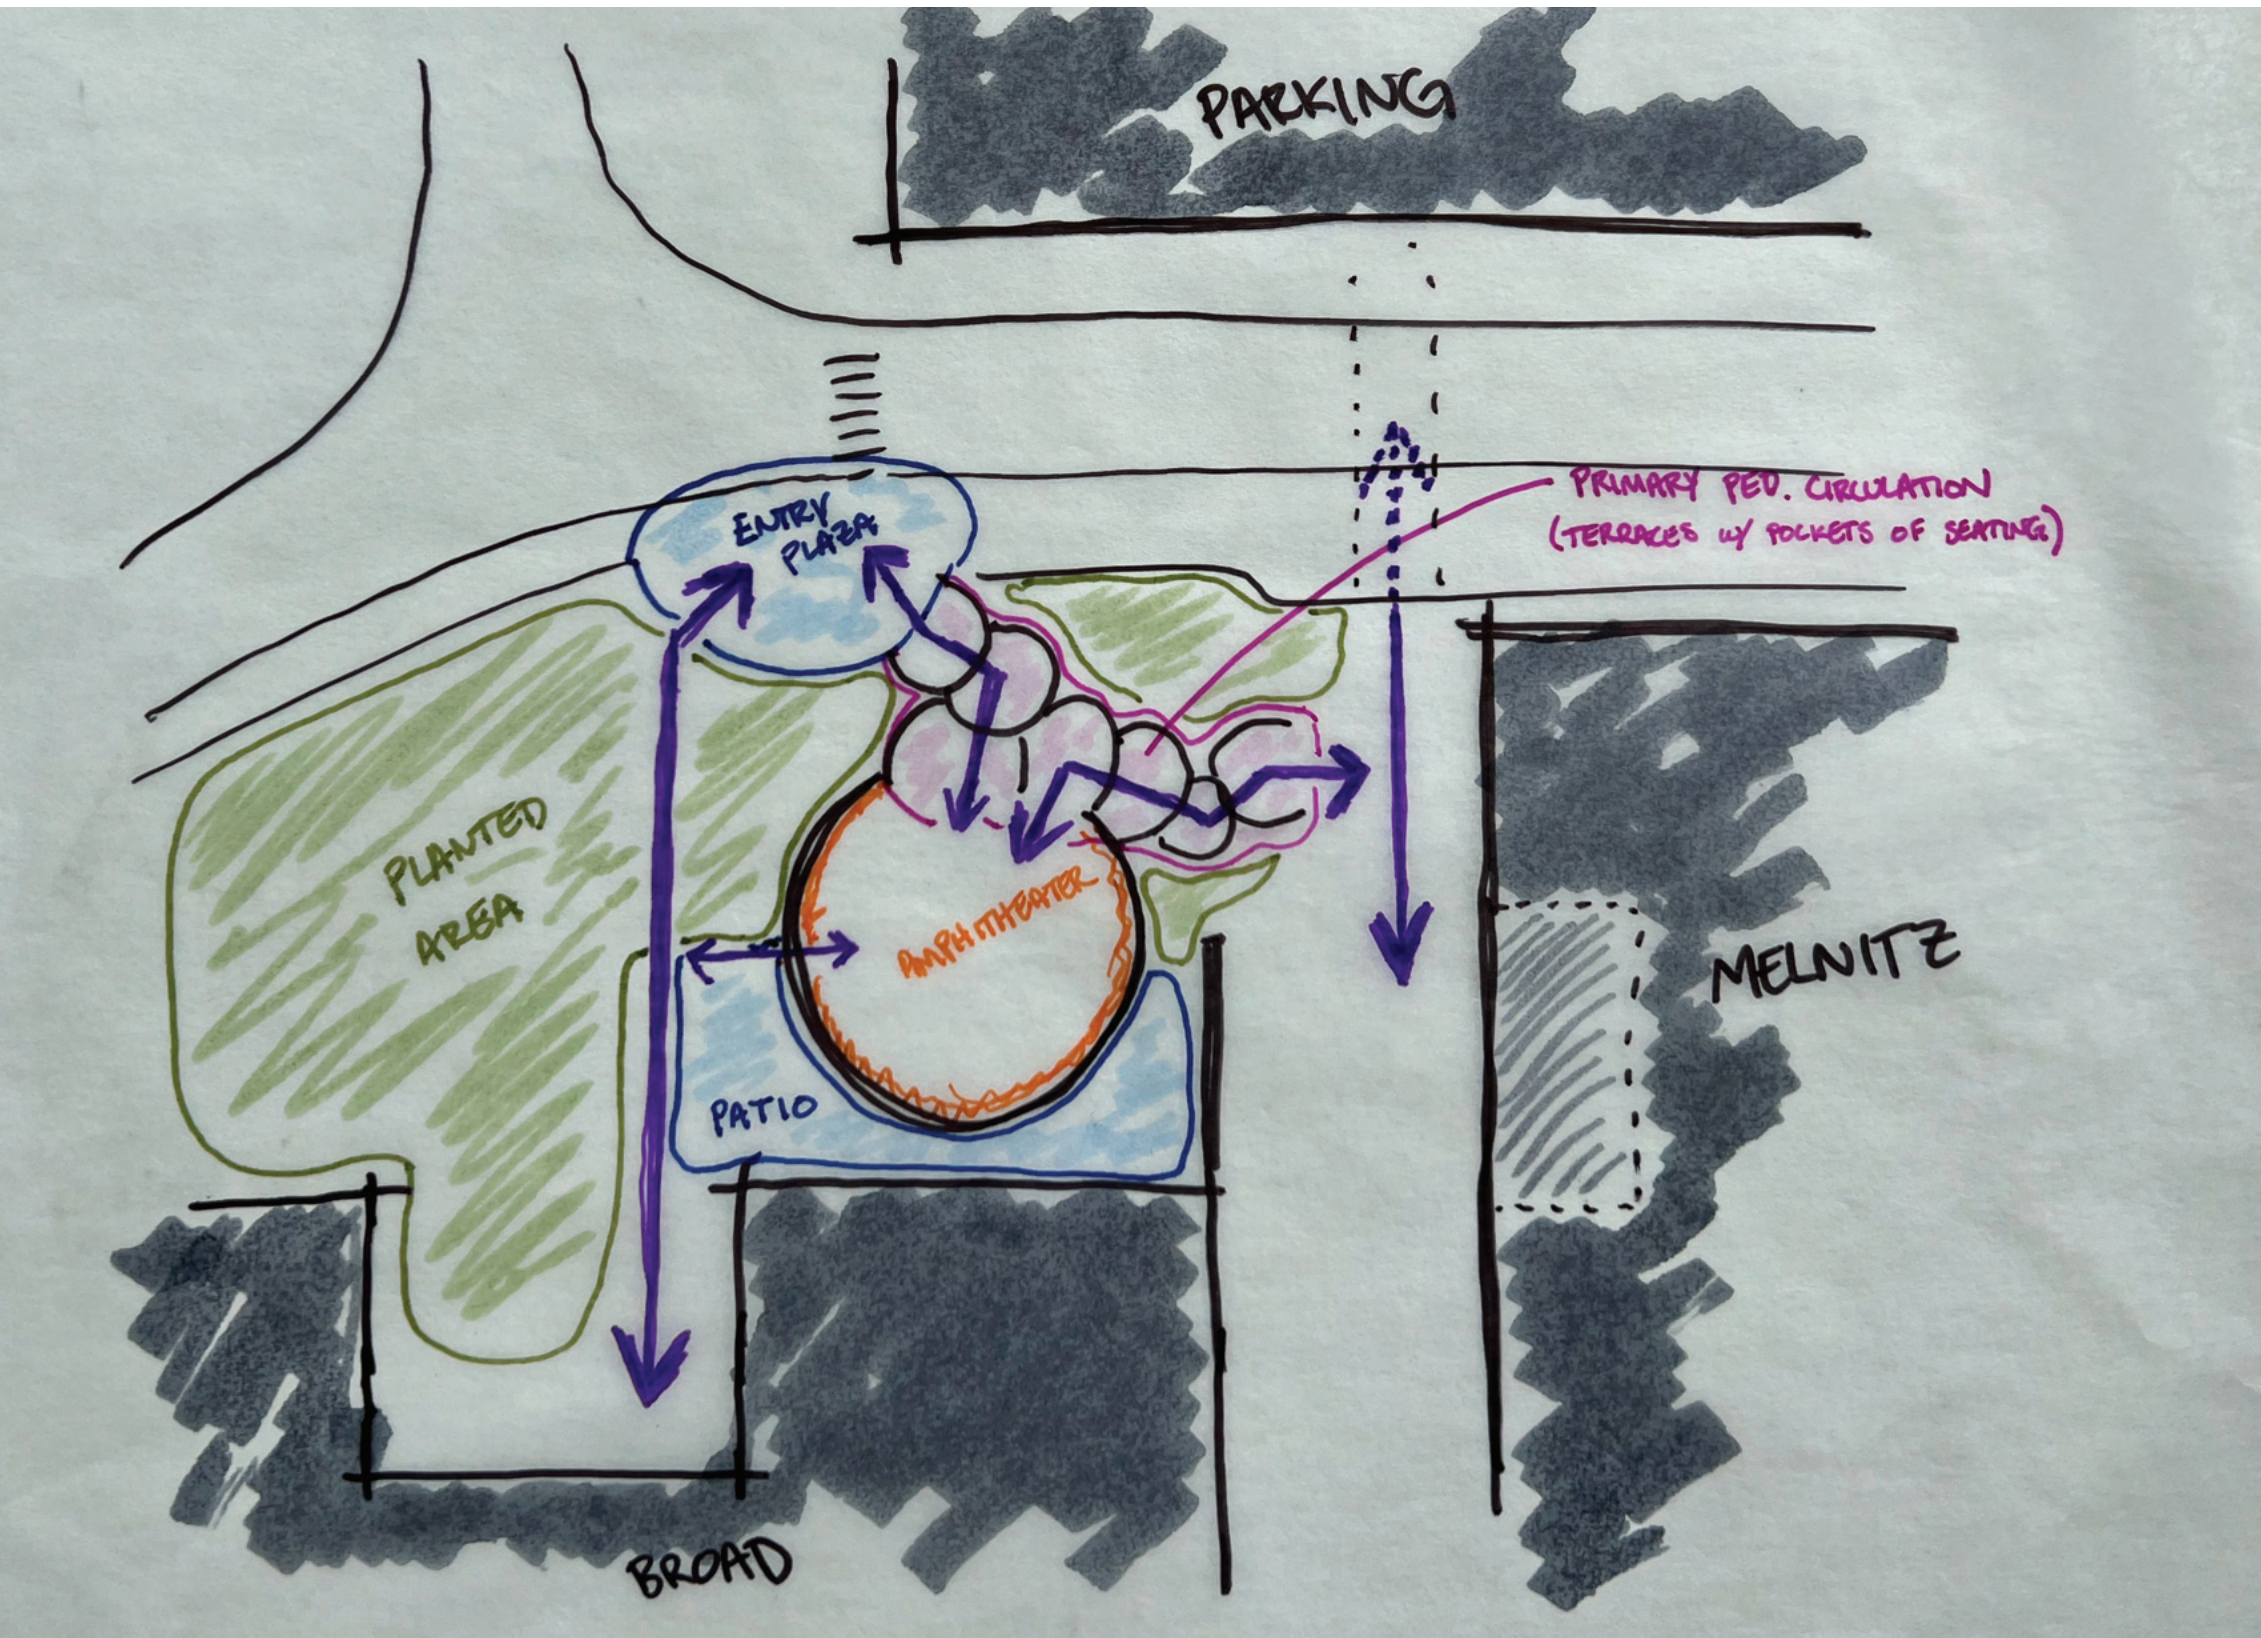


BUBBLE DIAGRAM

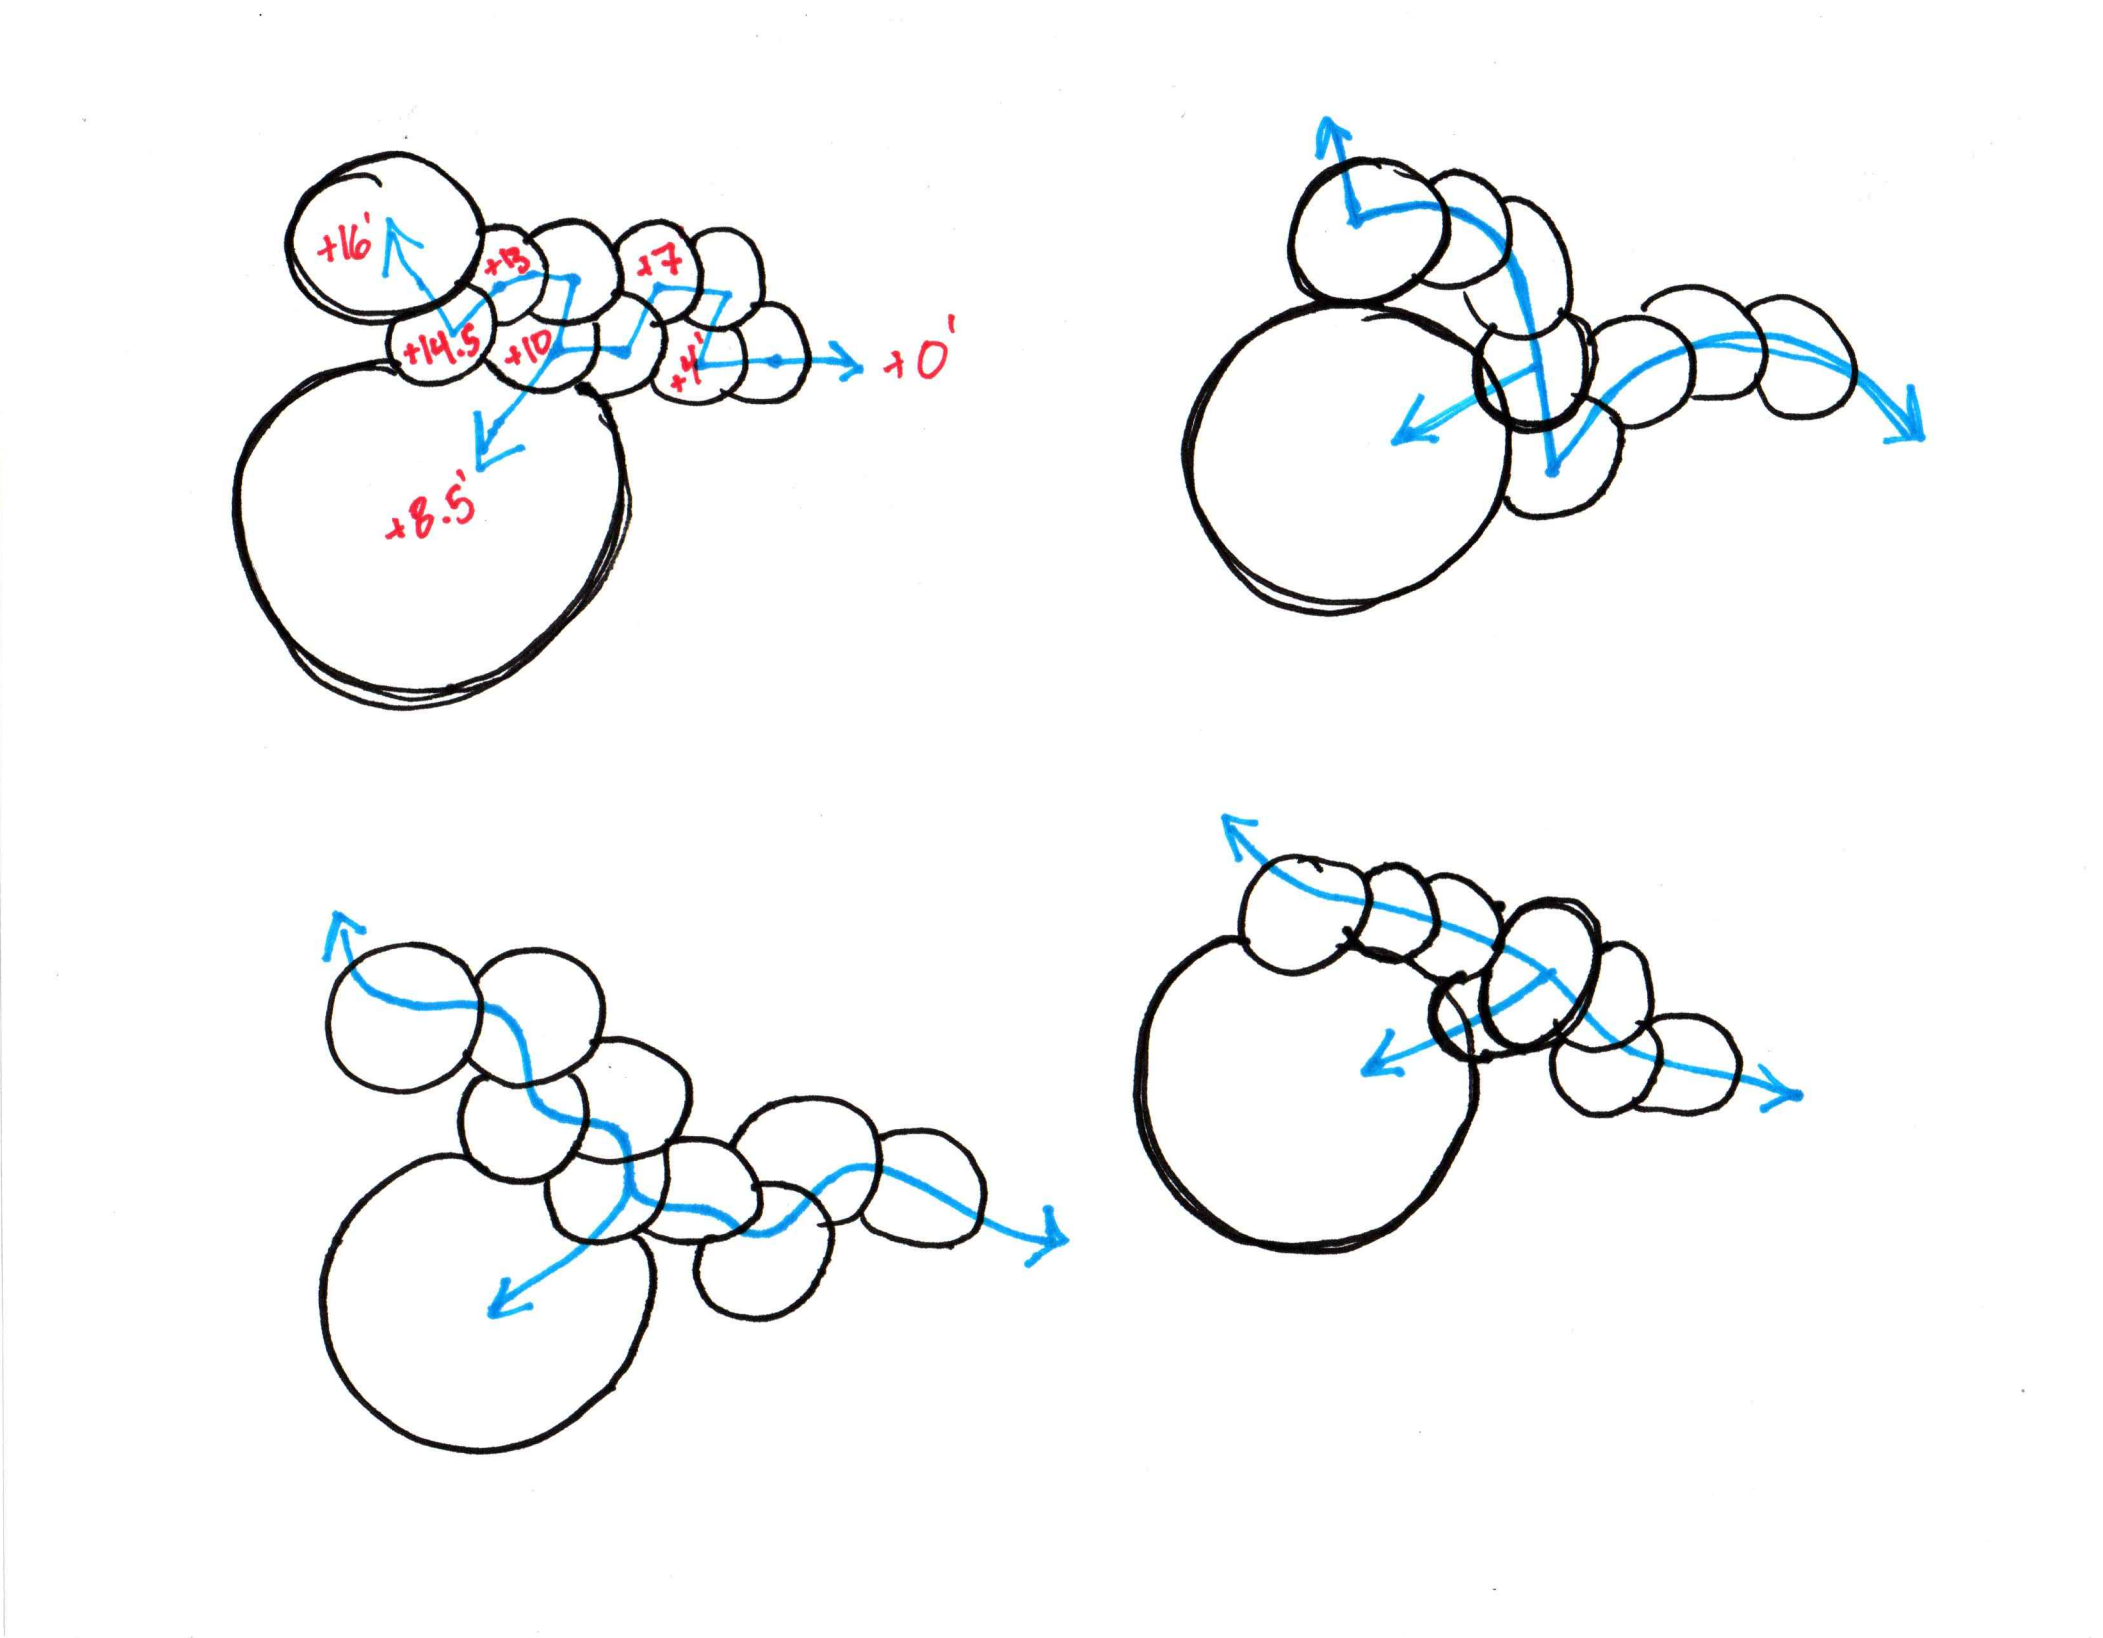

REFINING OVERALL FORM

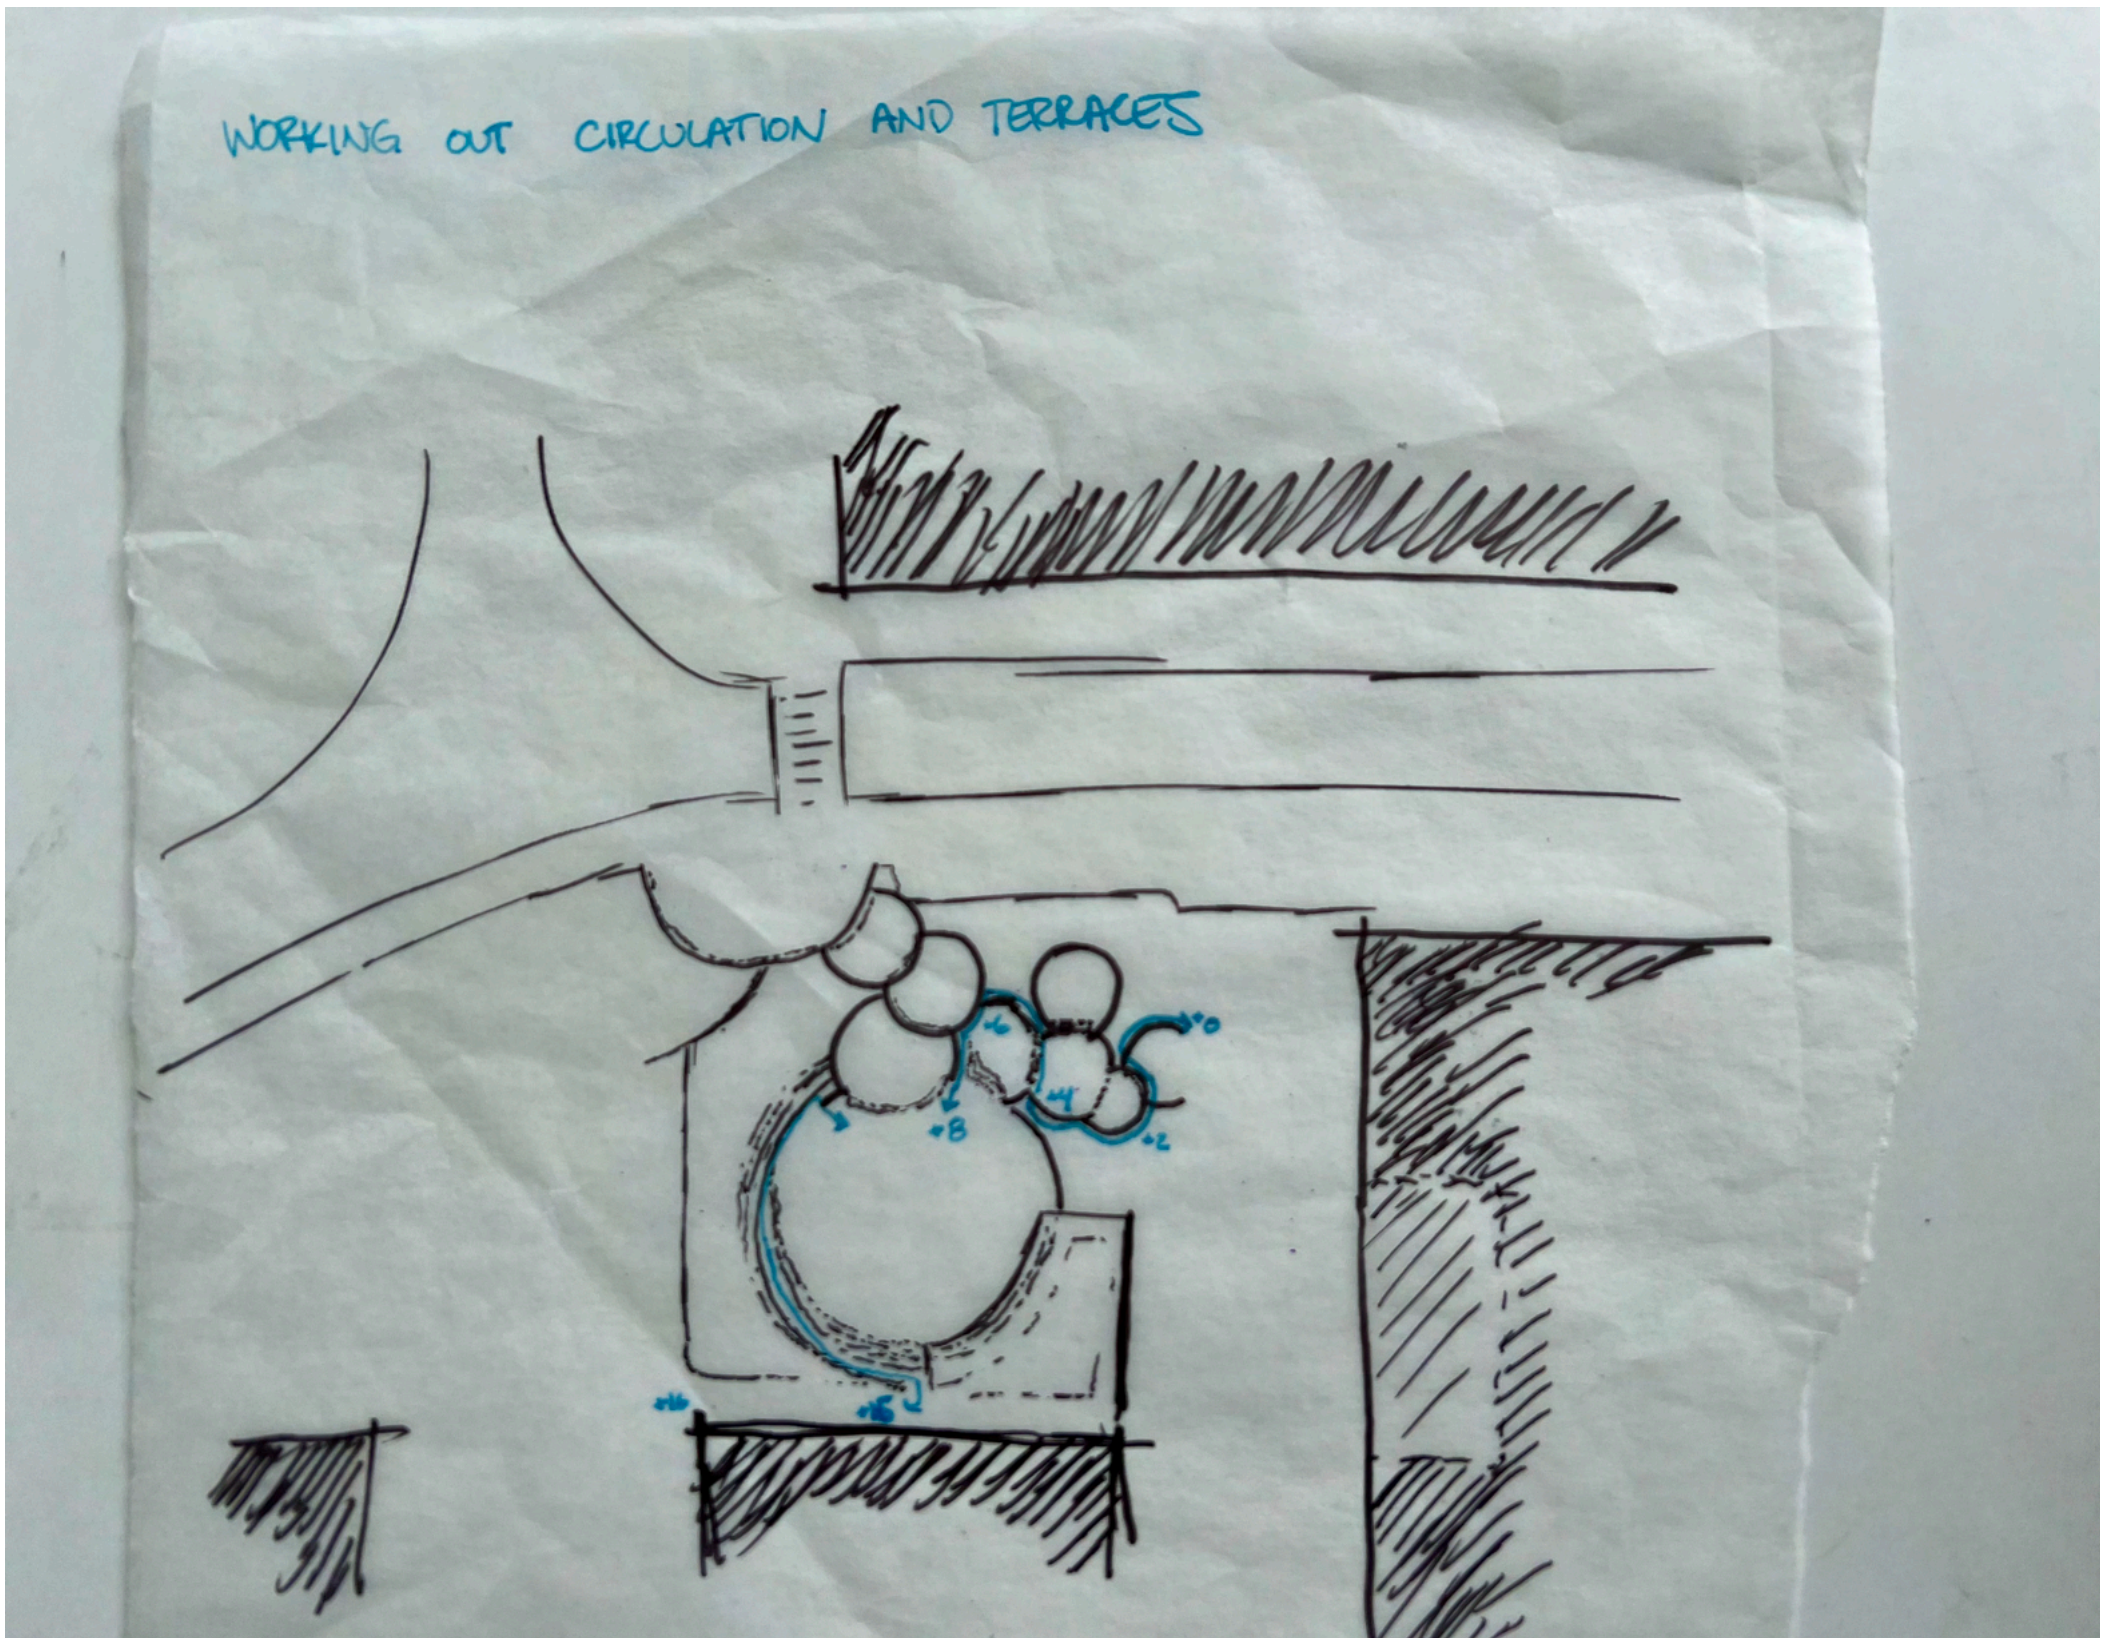


WORKING OUT CIRCULATION AND GRADE CHANGES BETWEEN TERRACES

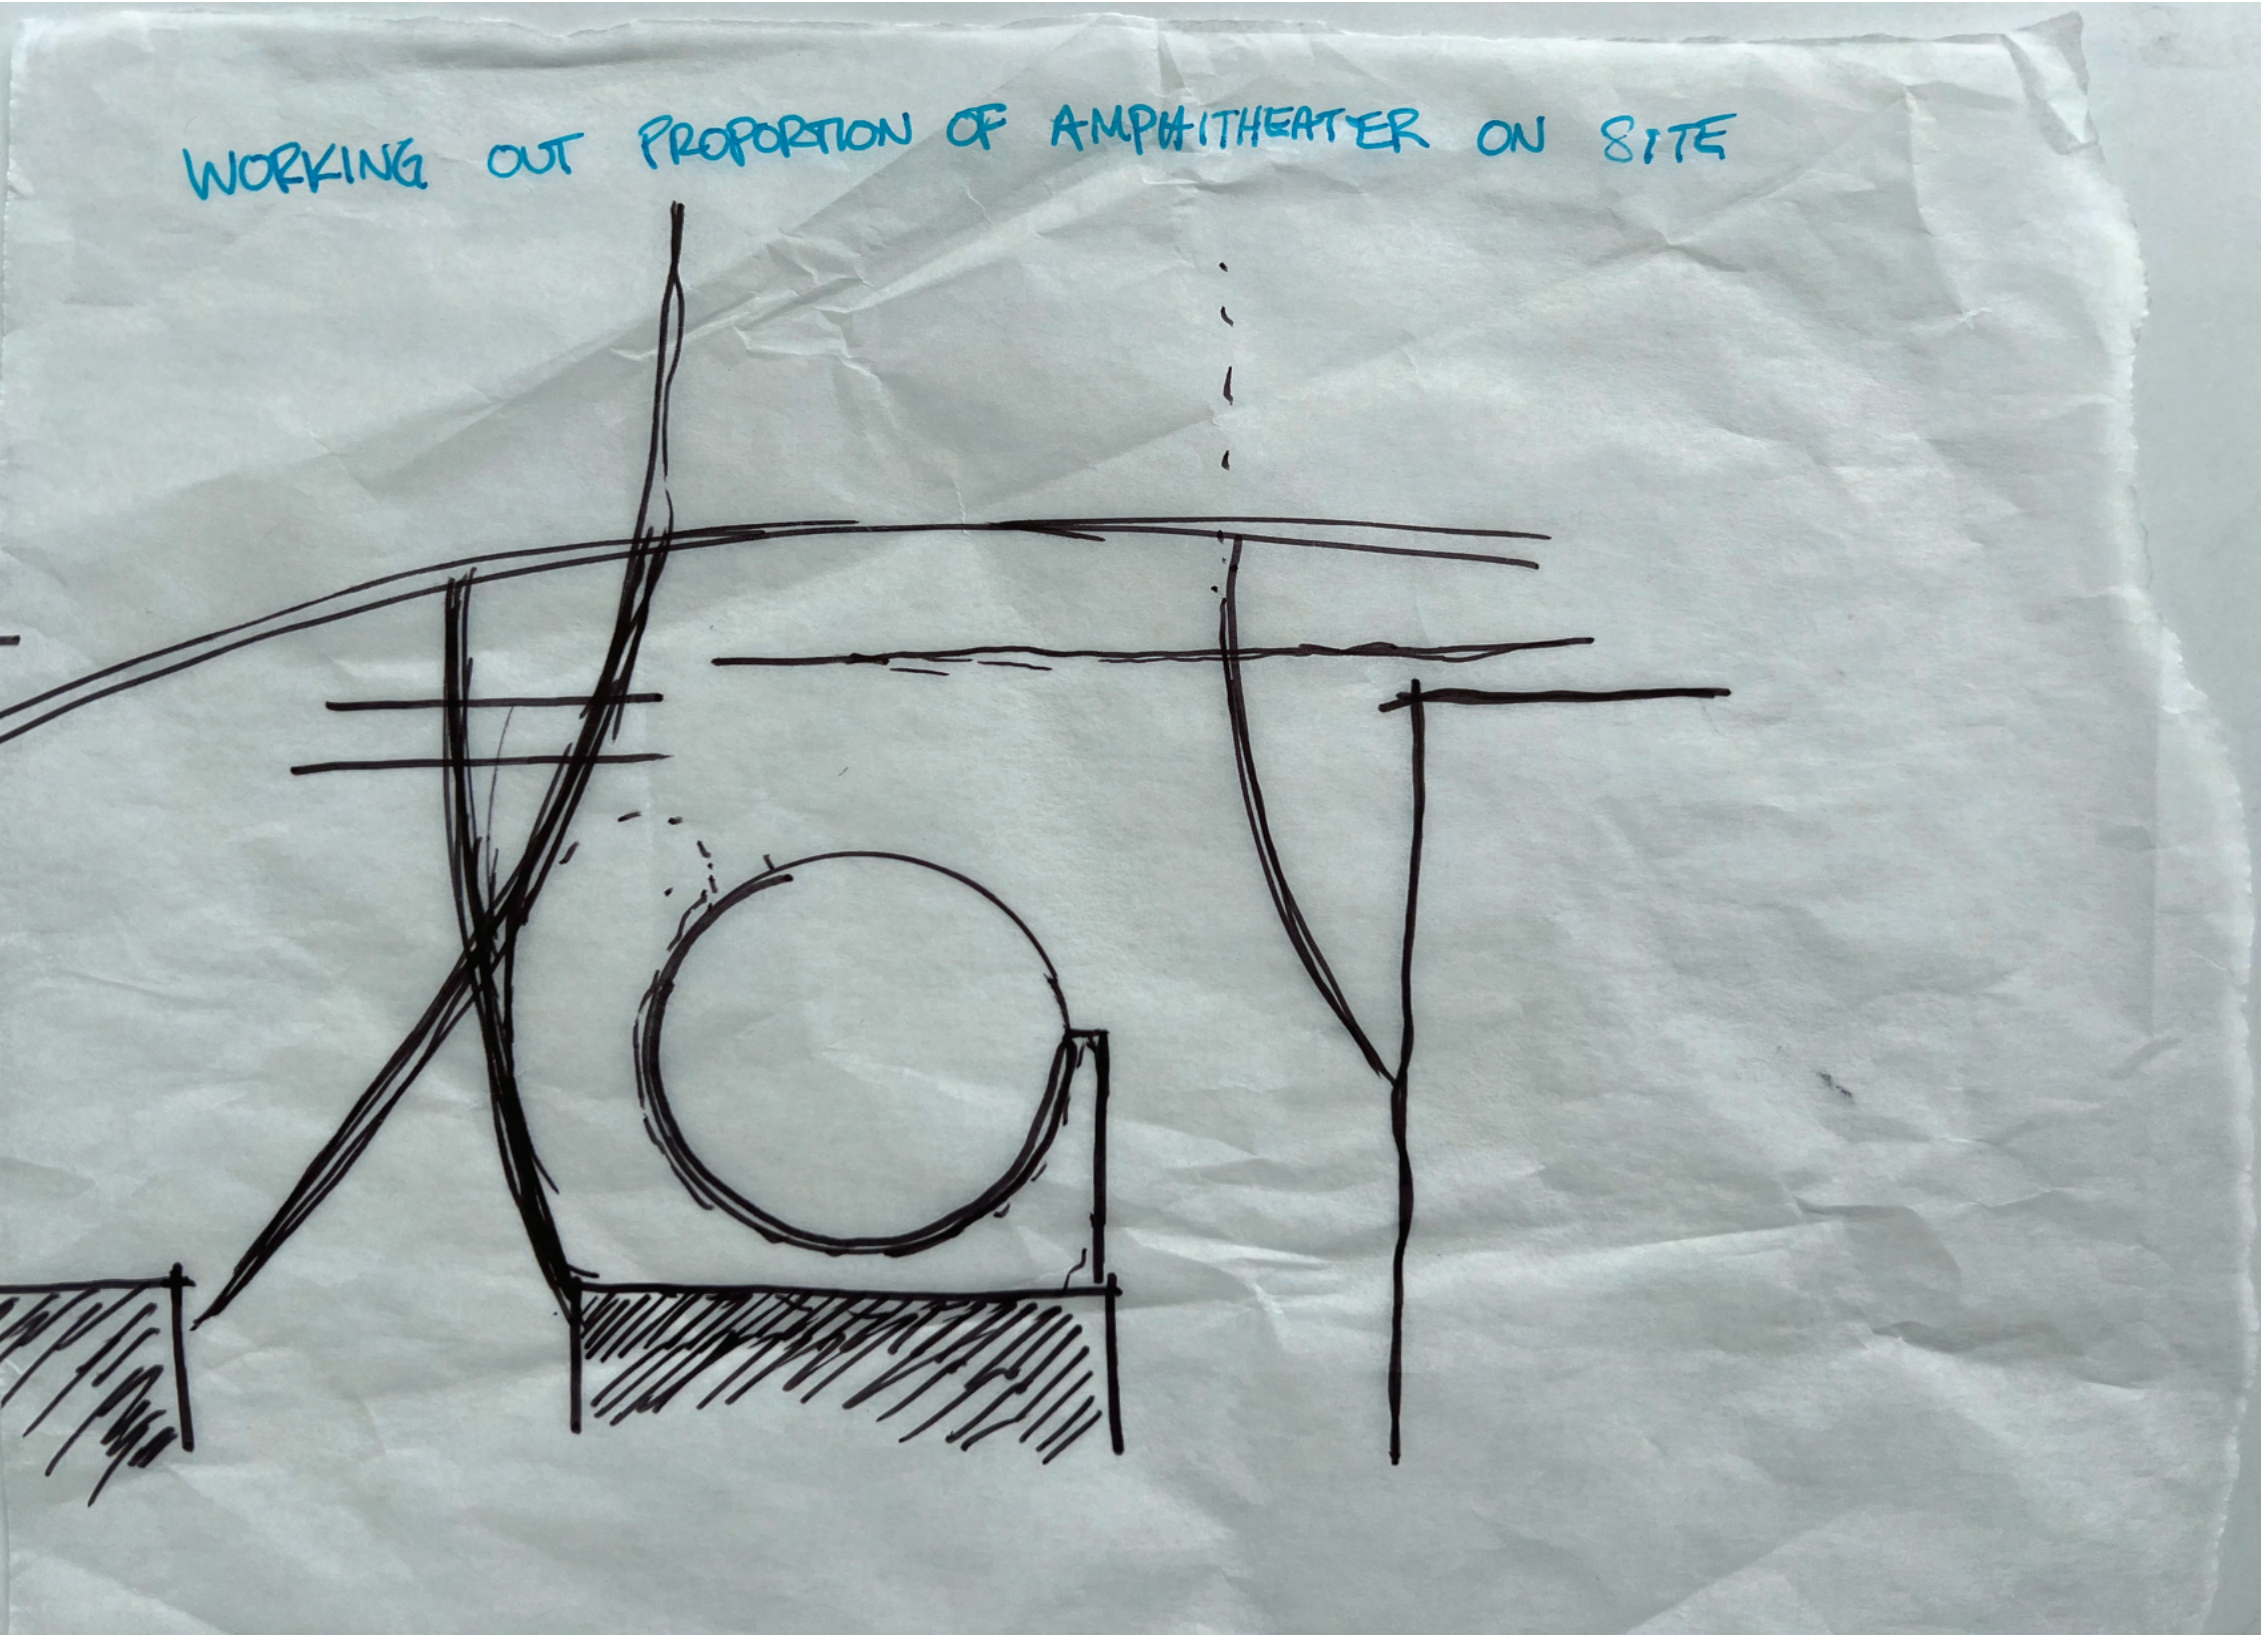

PROPORTIONING AMPHITHEATER




DEFINING FORM OF UPPER WALK

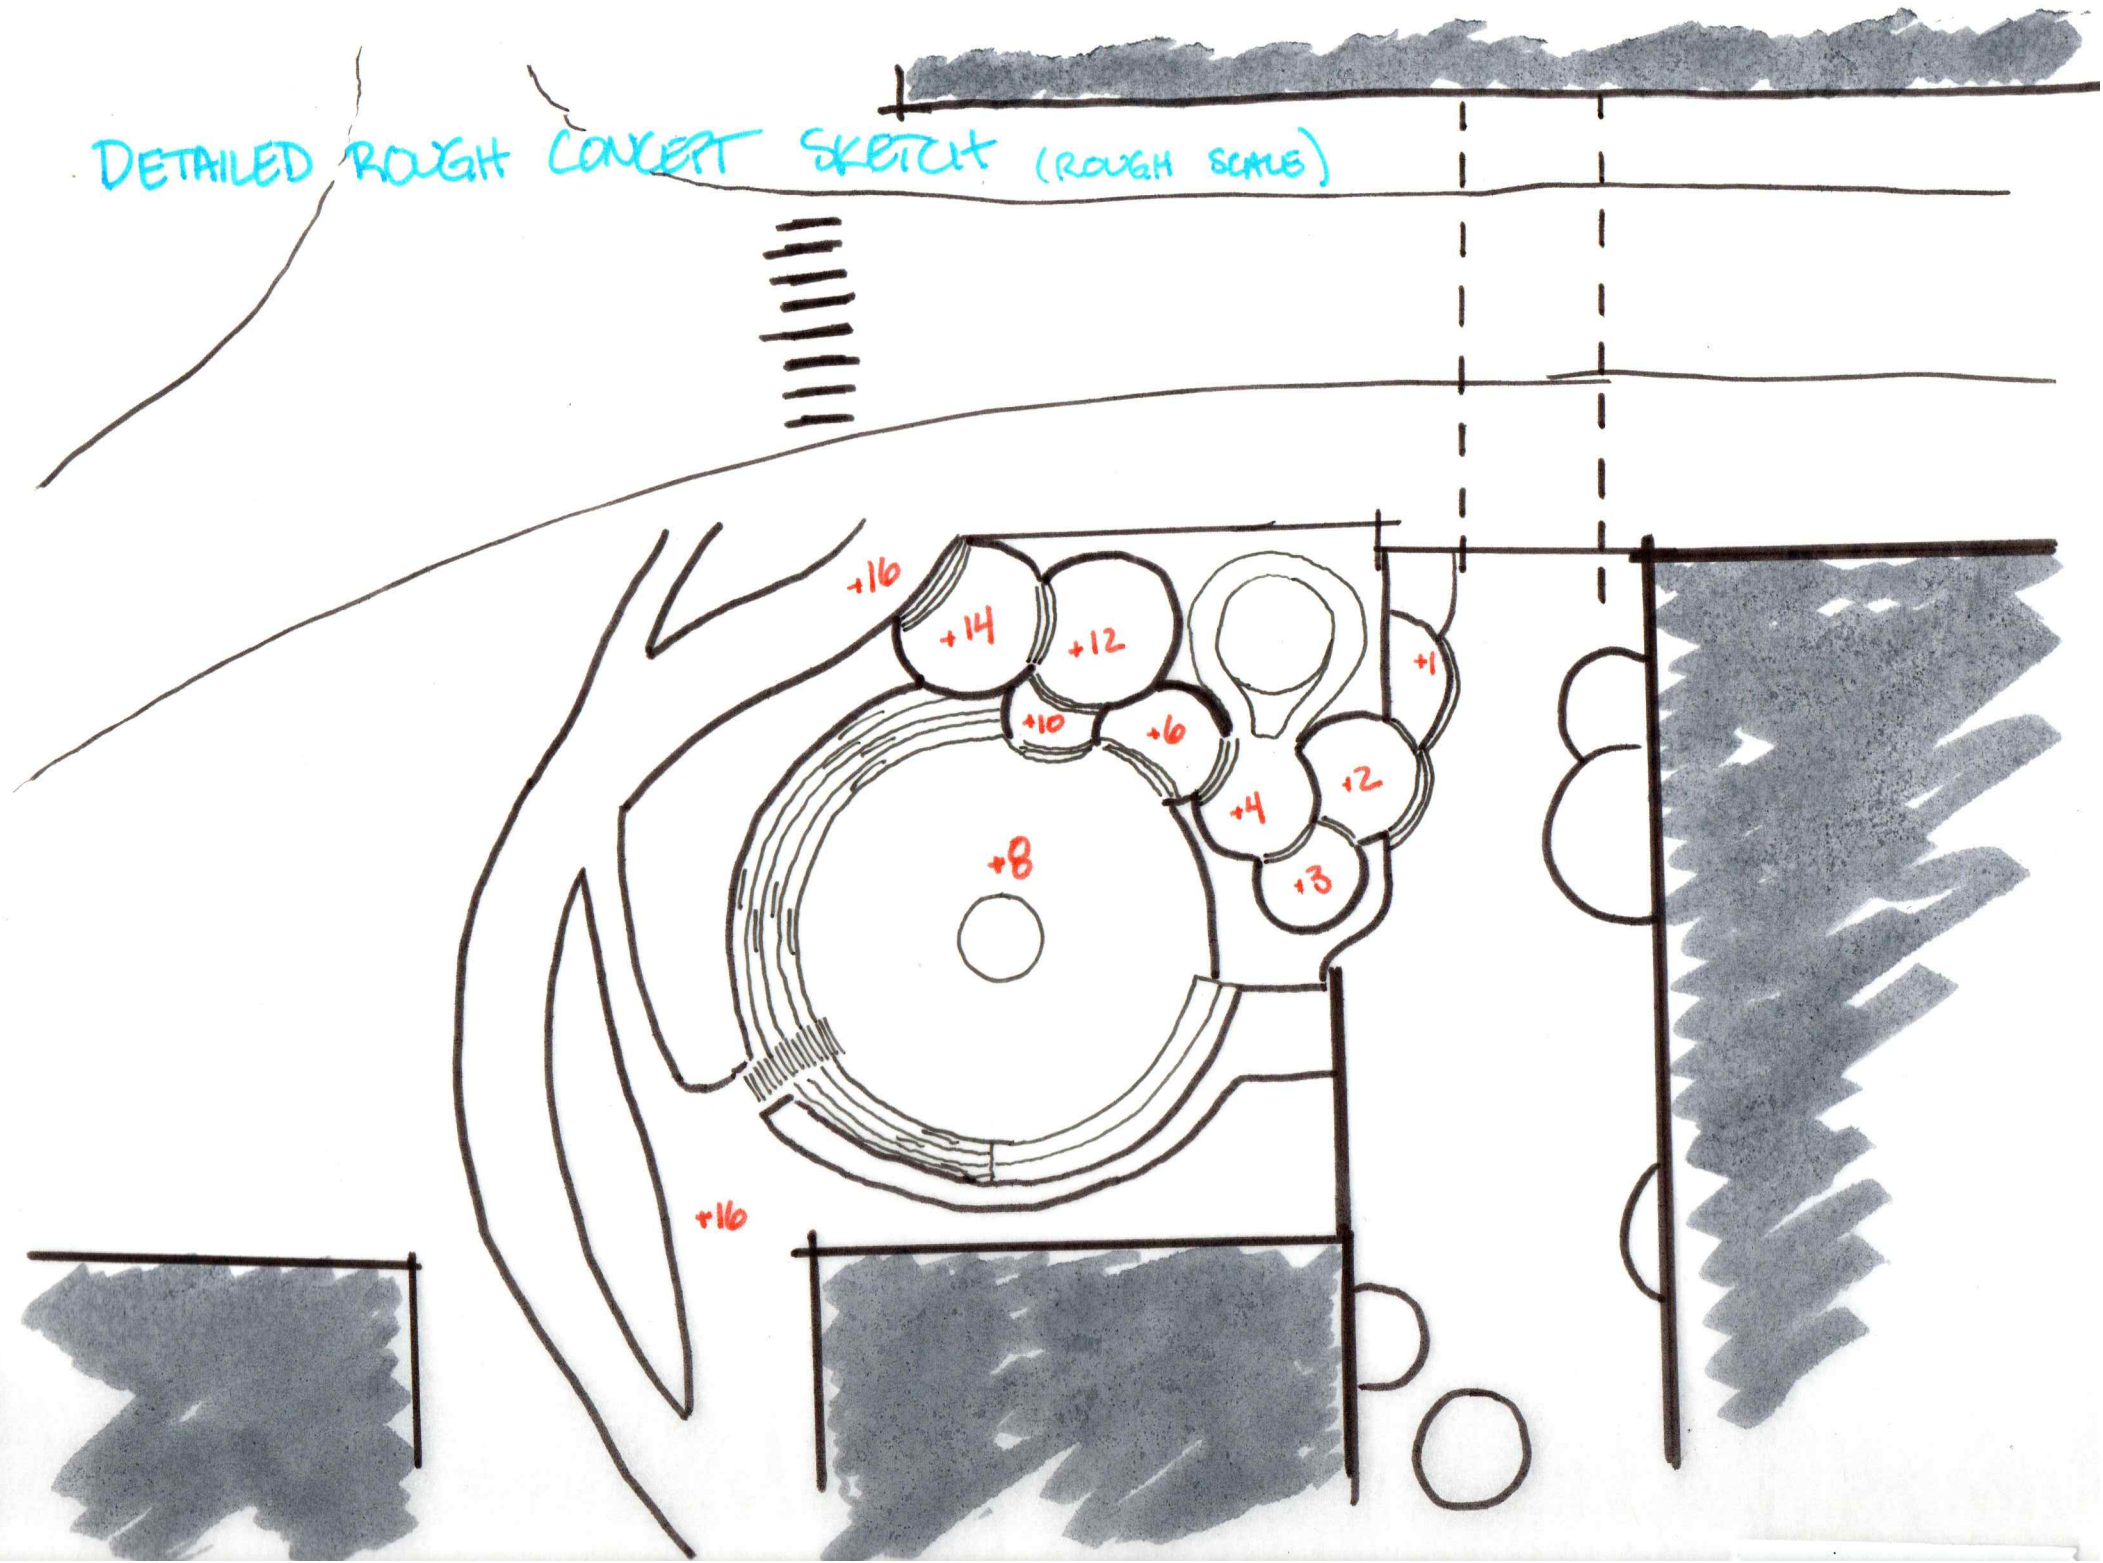

ROUGH SITE PLAN SKETCH

CONCEPT TESTING

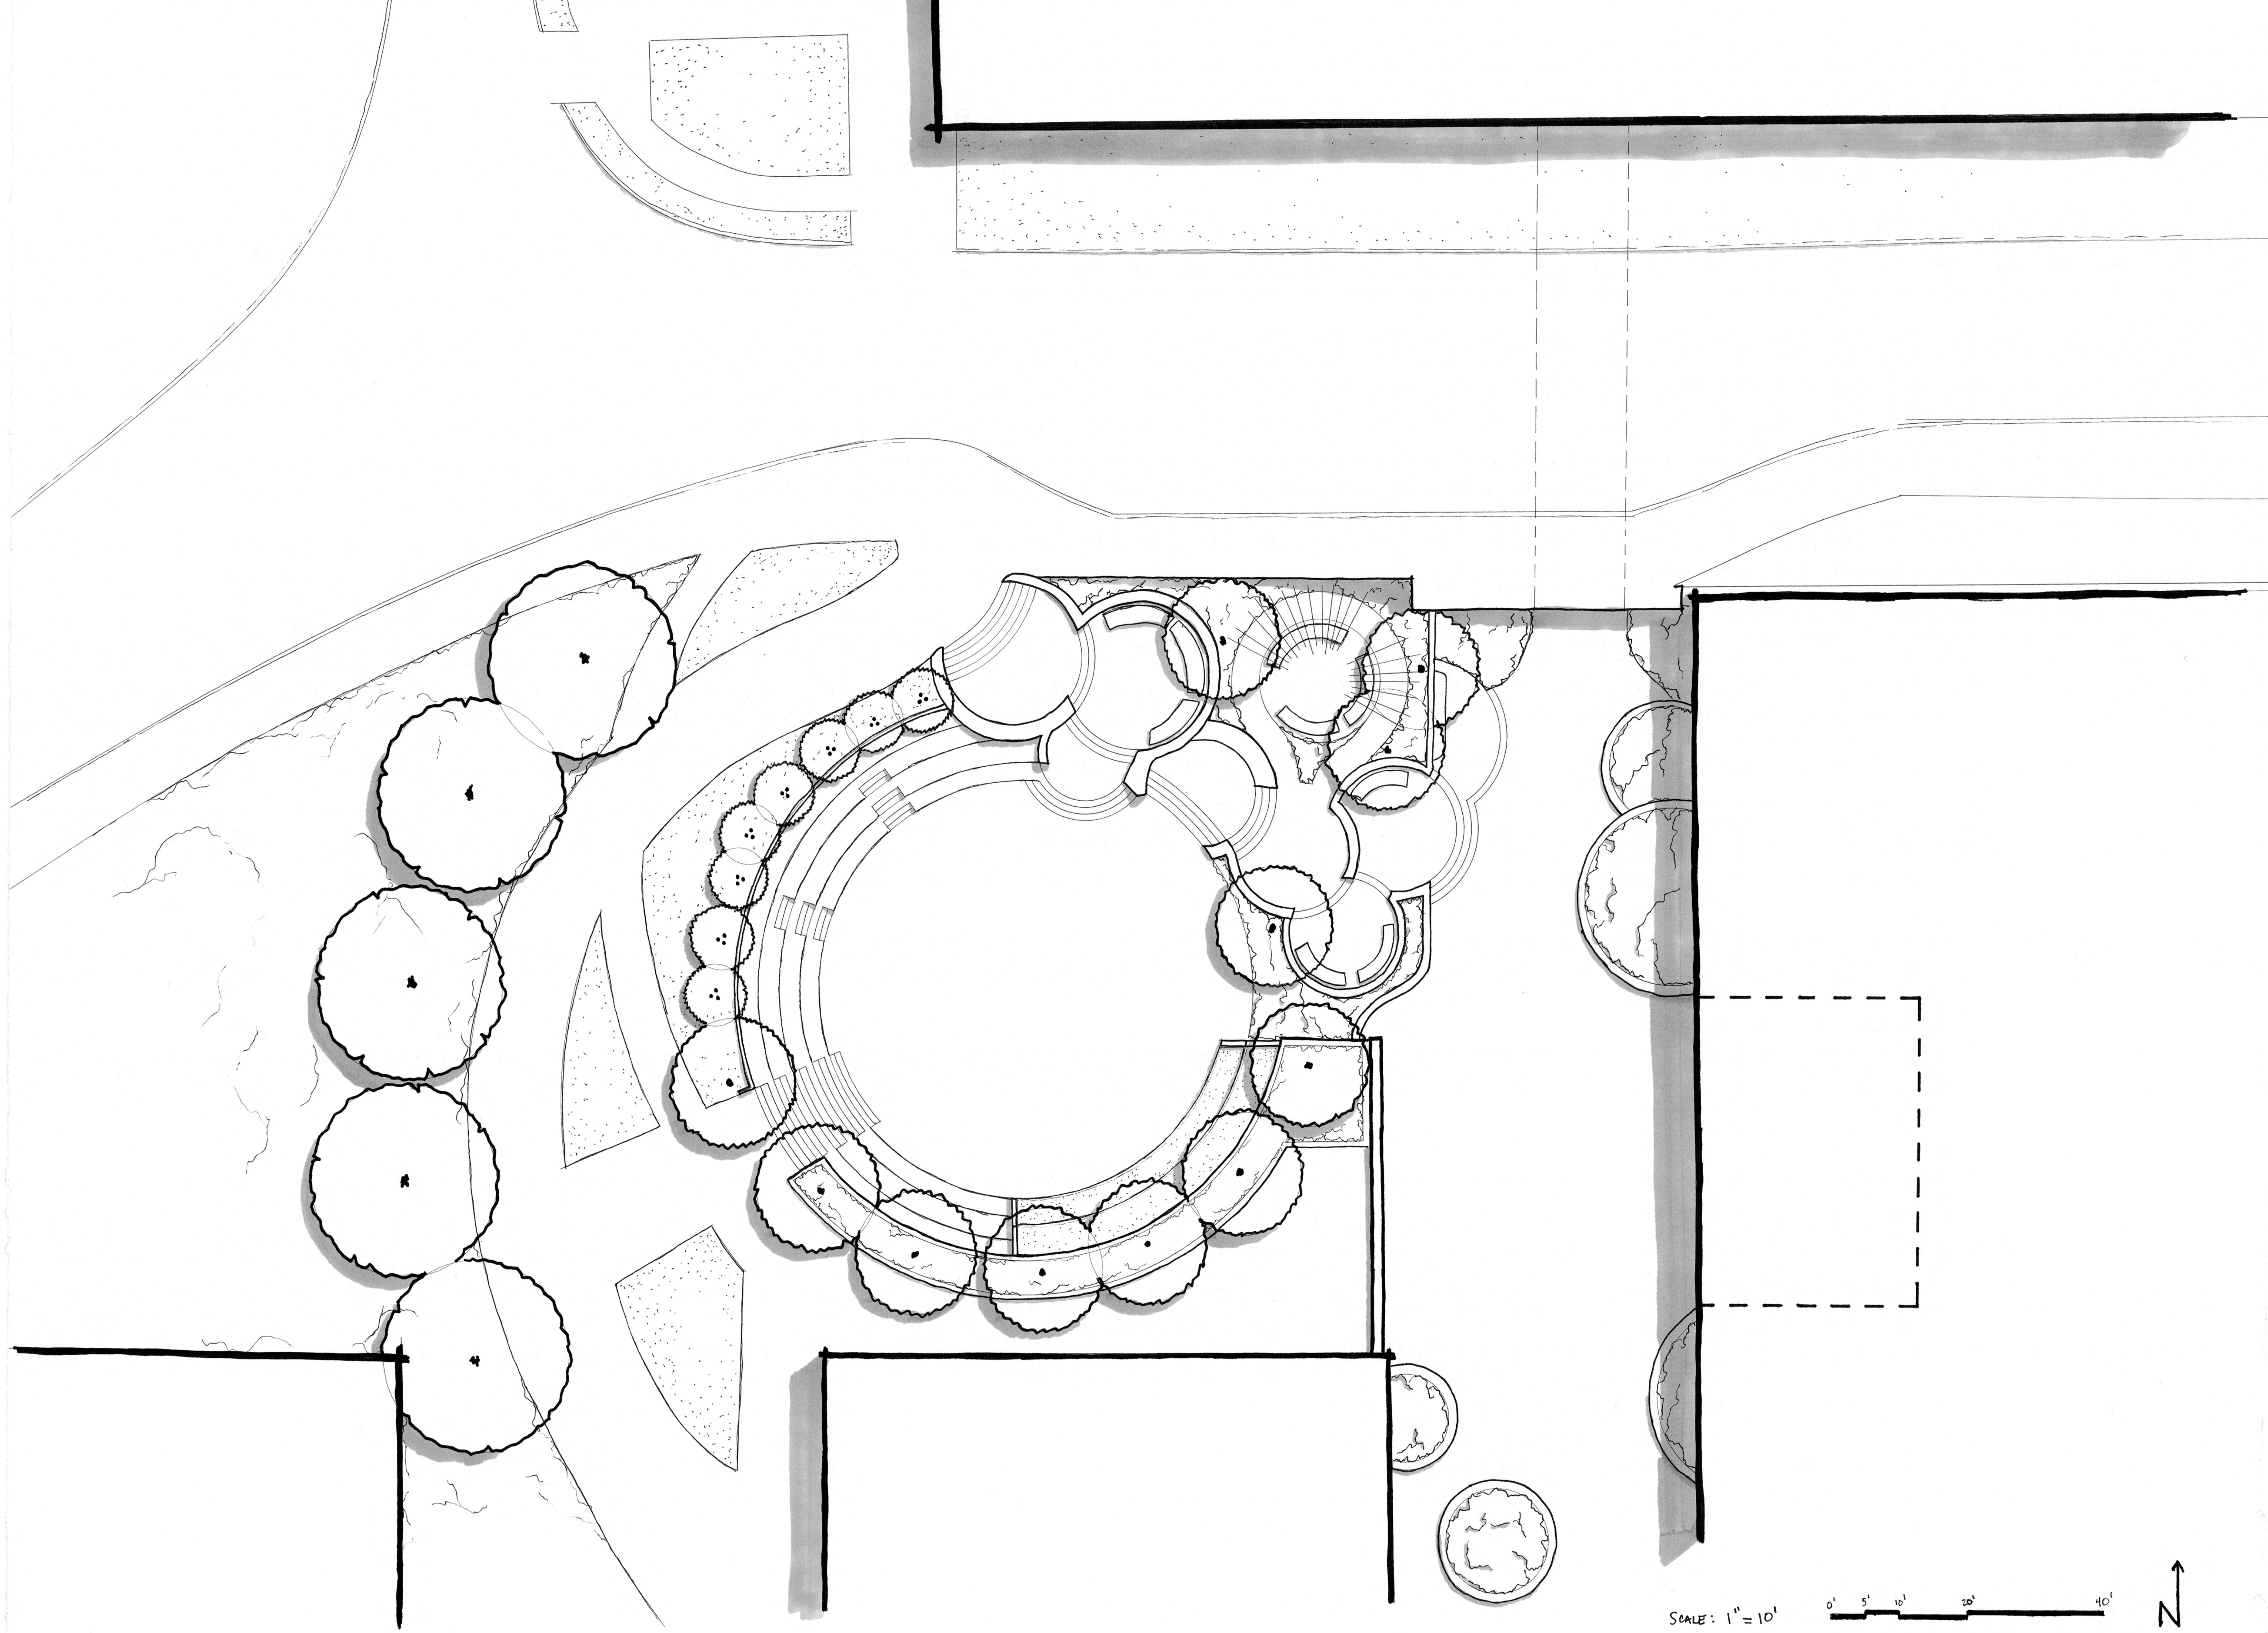

SCALE: 1" = 10'

0' 5' 10' 20' 40'



PARKING STRUCTURE

INTIMATE GATHERING AREA W/ TRELLIS

TUNNEL
TO PARKING (E)

MELNITZ

AMPHITHEATER


ART WALL (E)


UPPER PATIO

BROAD

ART WALK

SCALE: 1" = 10'

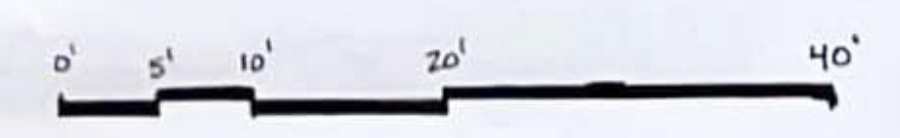


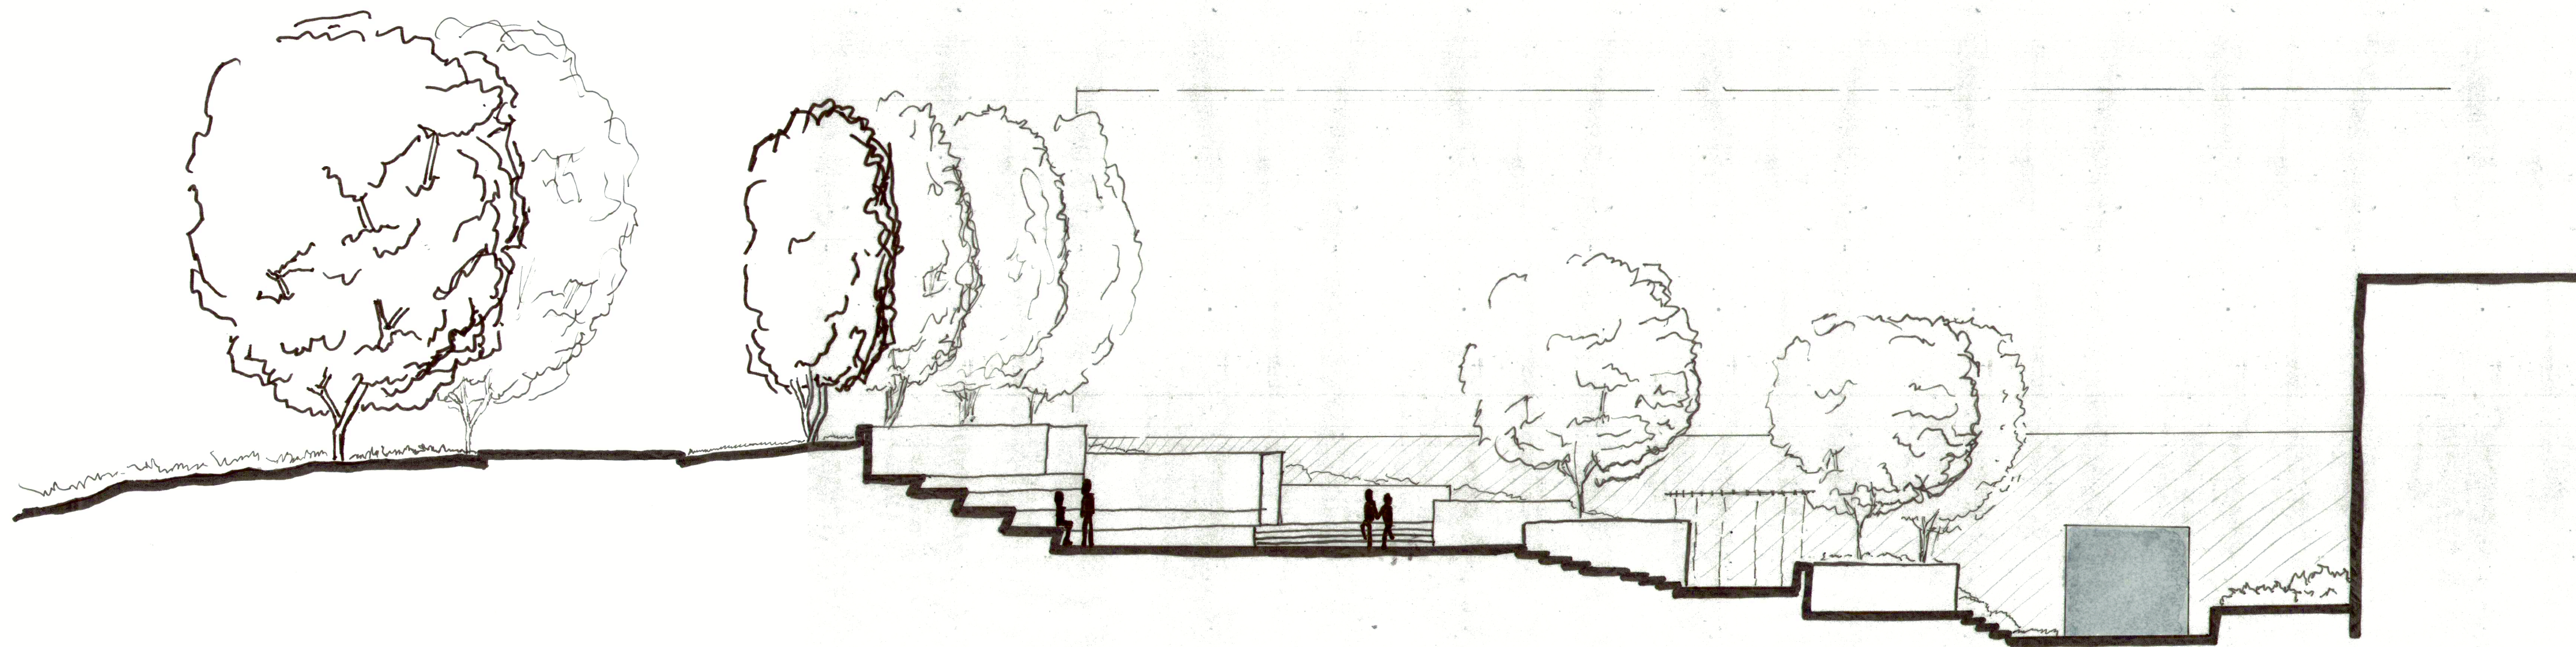


SCALE: 1"=10'

0' 5' 10' 20' 40'


SECTION ELEVATION

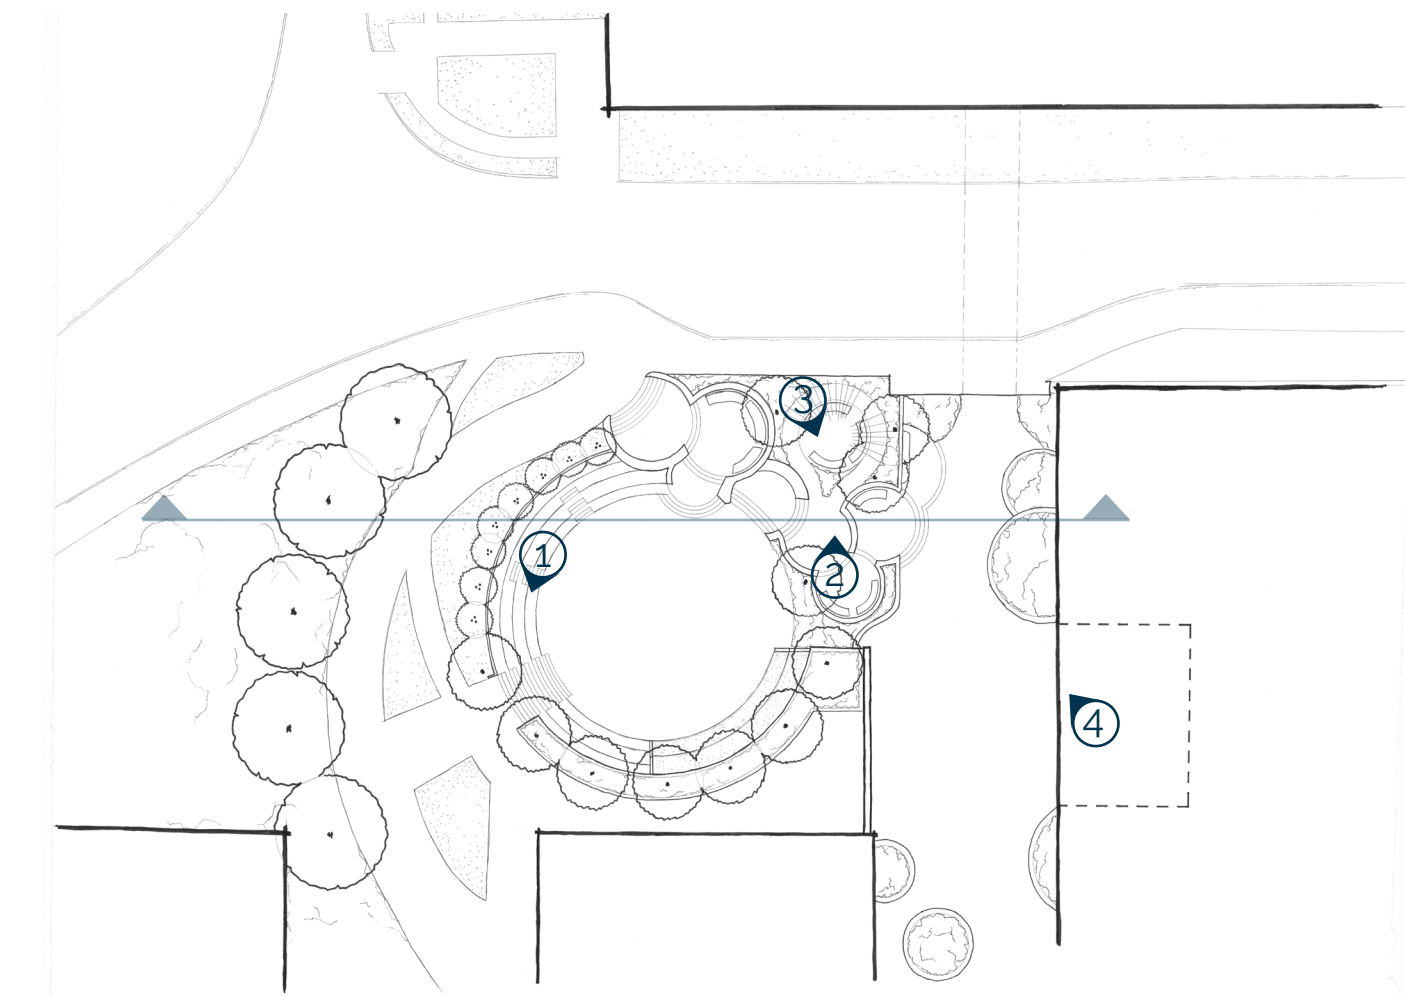


KEY MAP

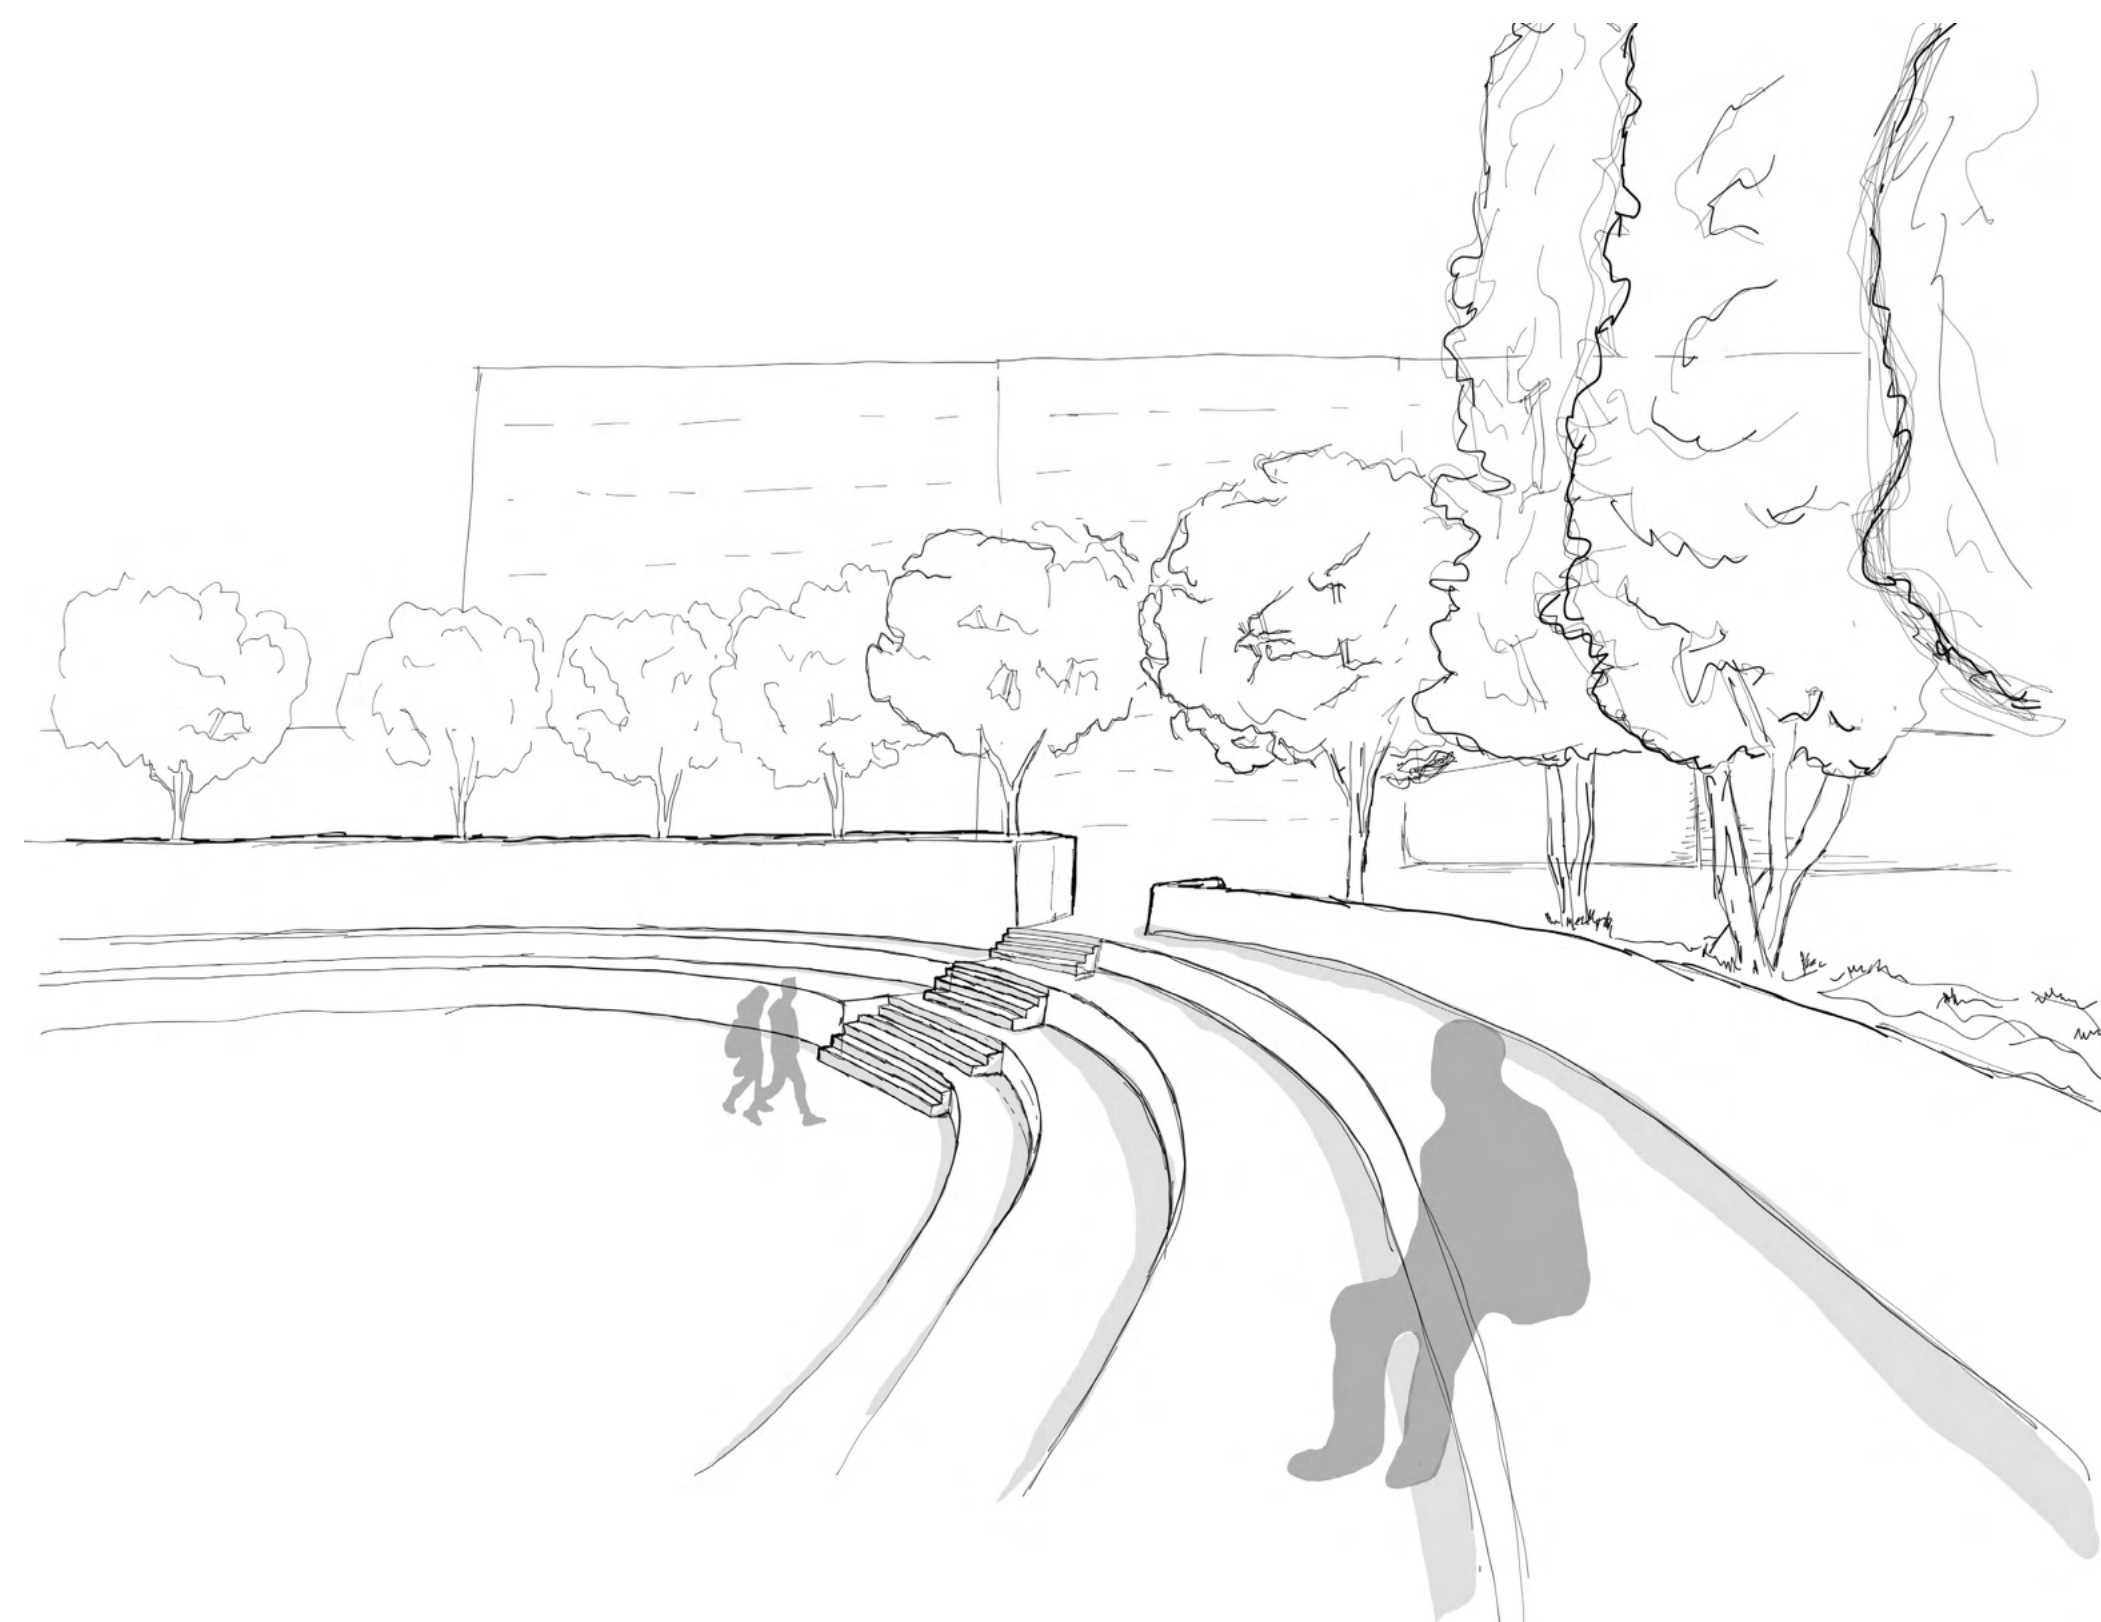


PERSPECTIVE 1 | AMPHITHEATER (VIEW TOWARDS BROAD)

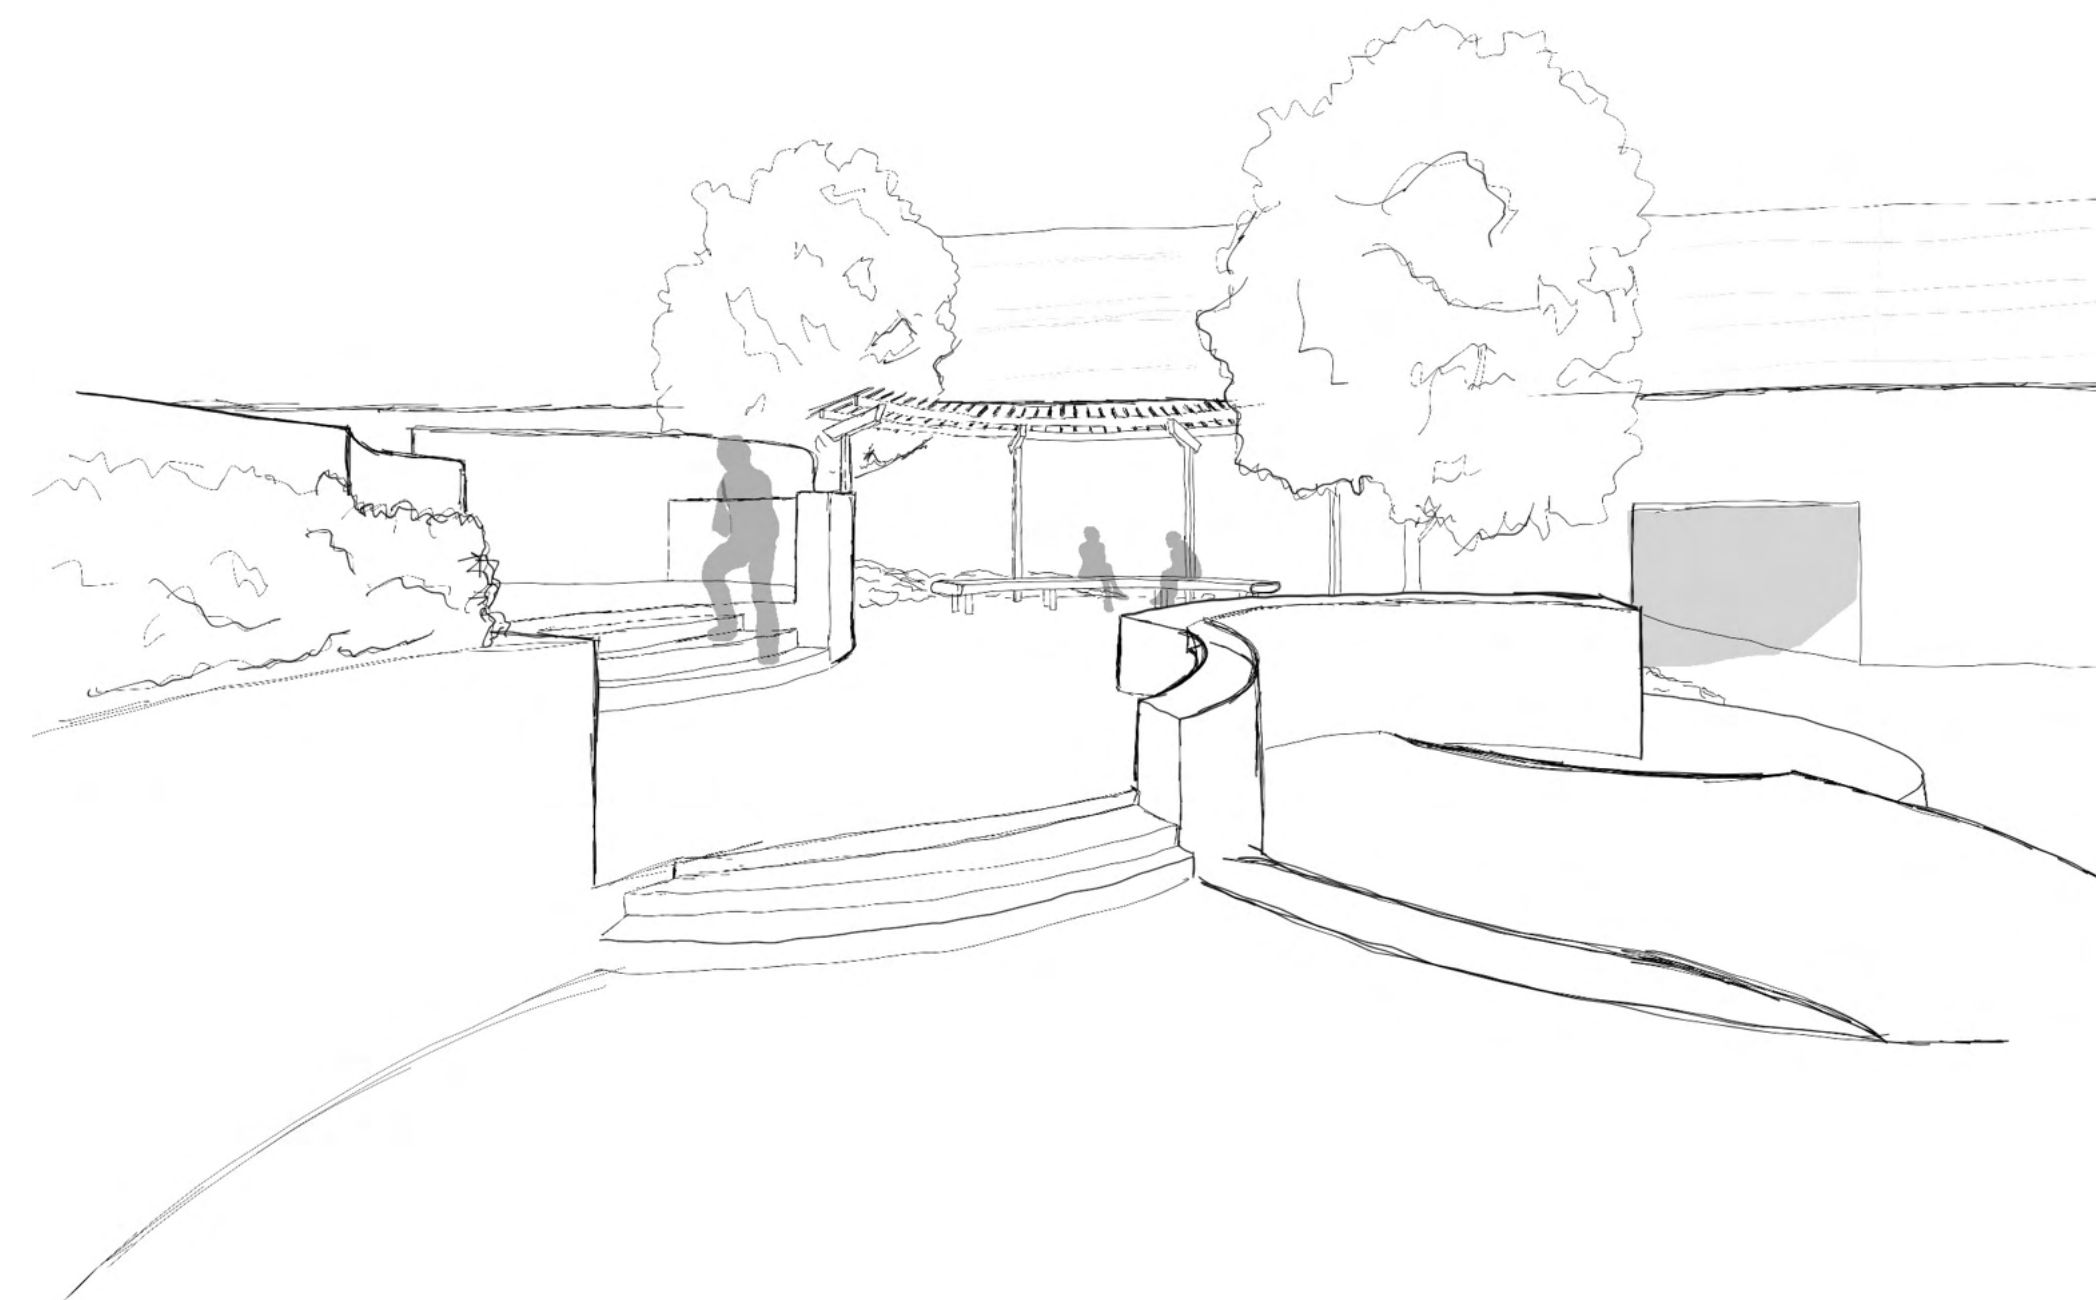

PERSPECTIVE 2 | LOWER STAIRS

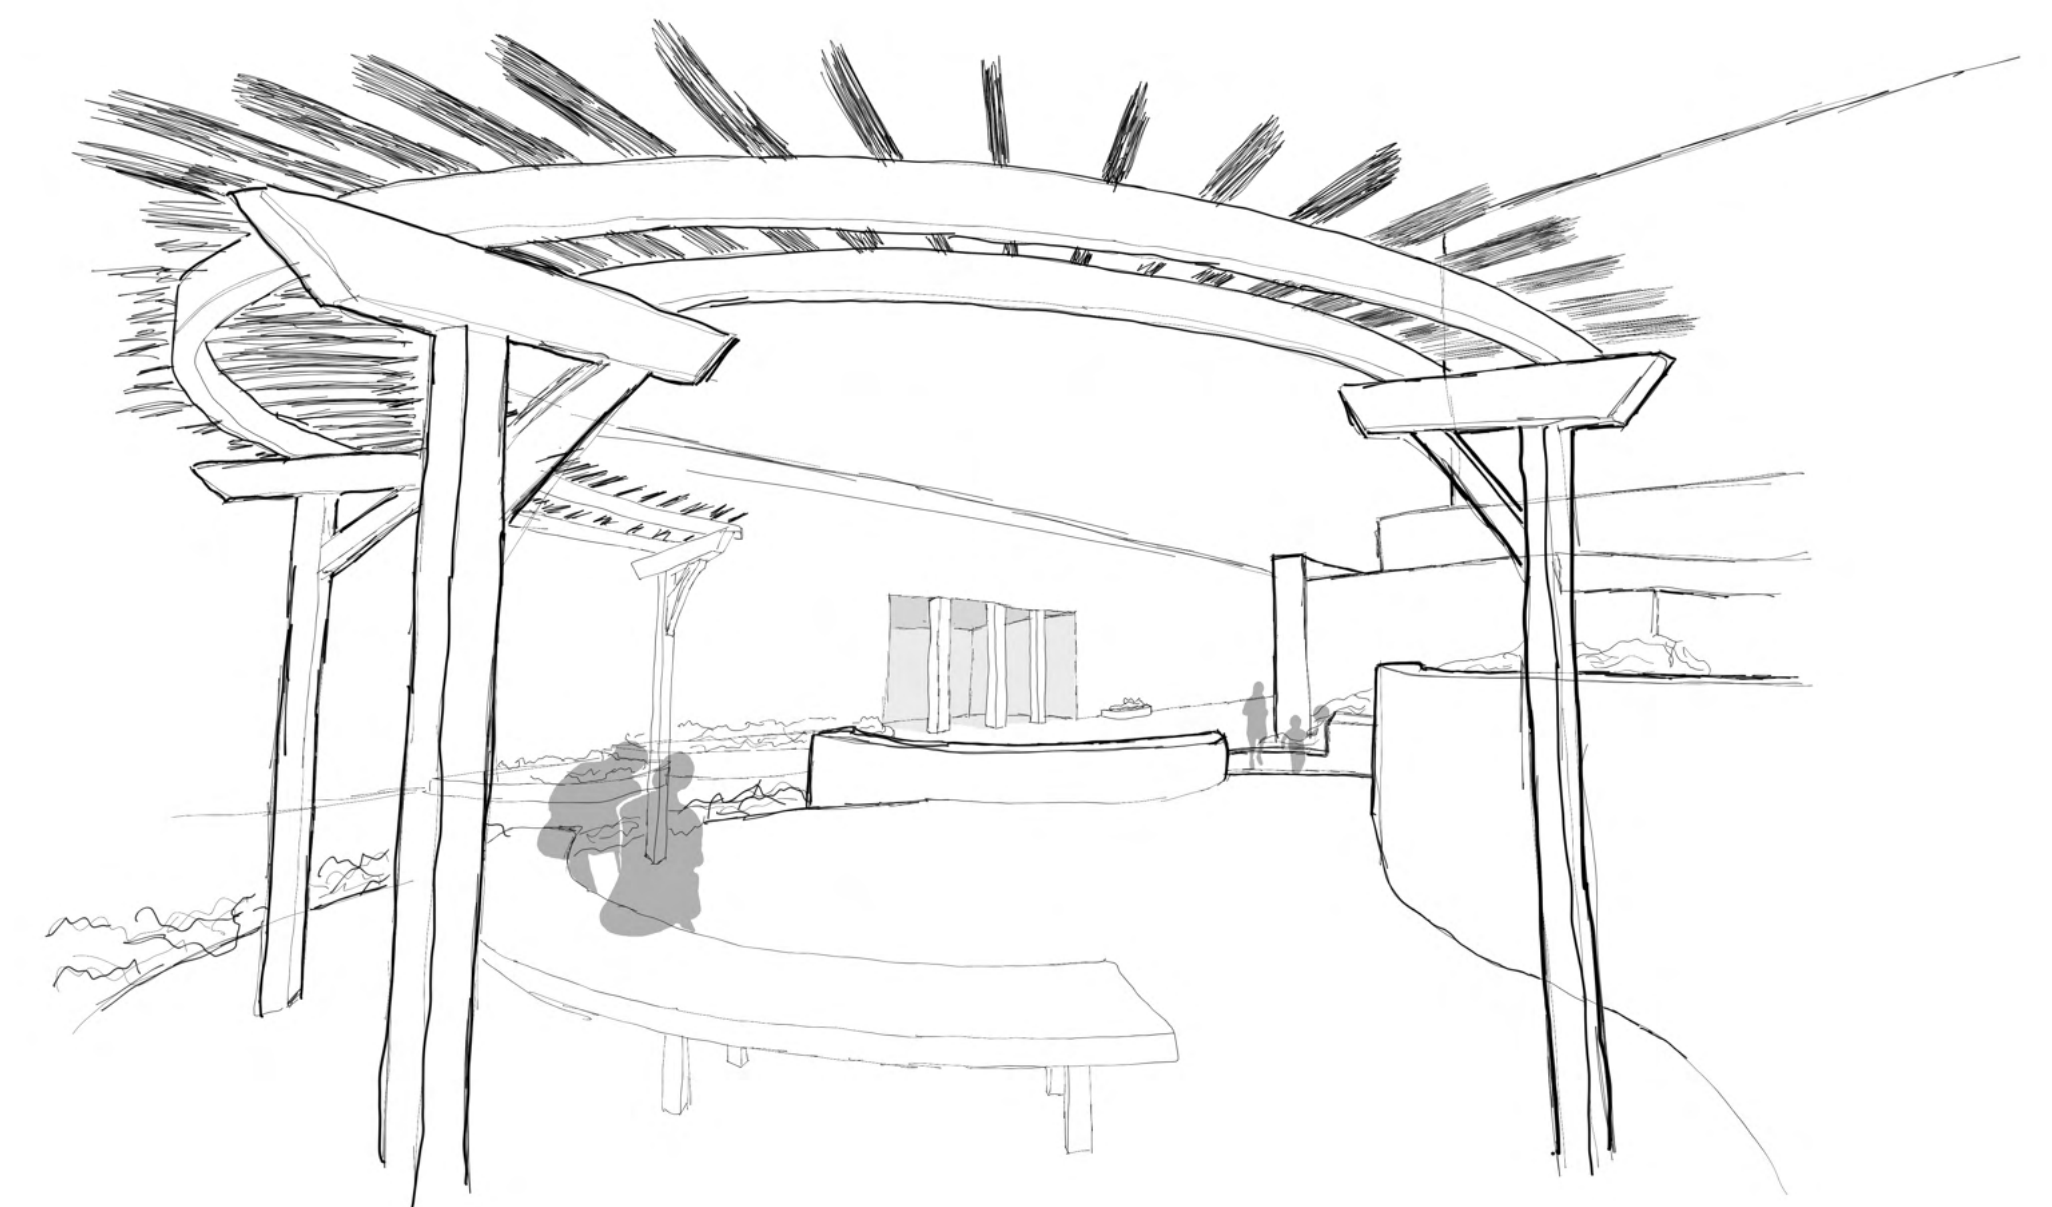

PERSPECTIVE 3 | SHADED GATHERING AREA

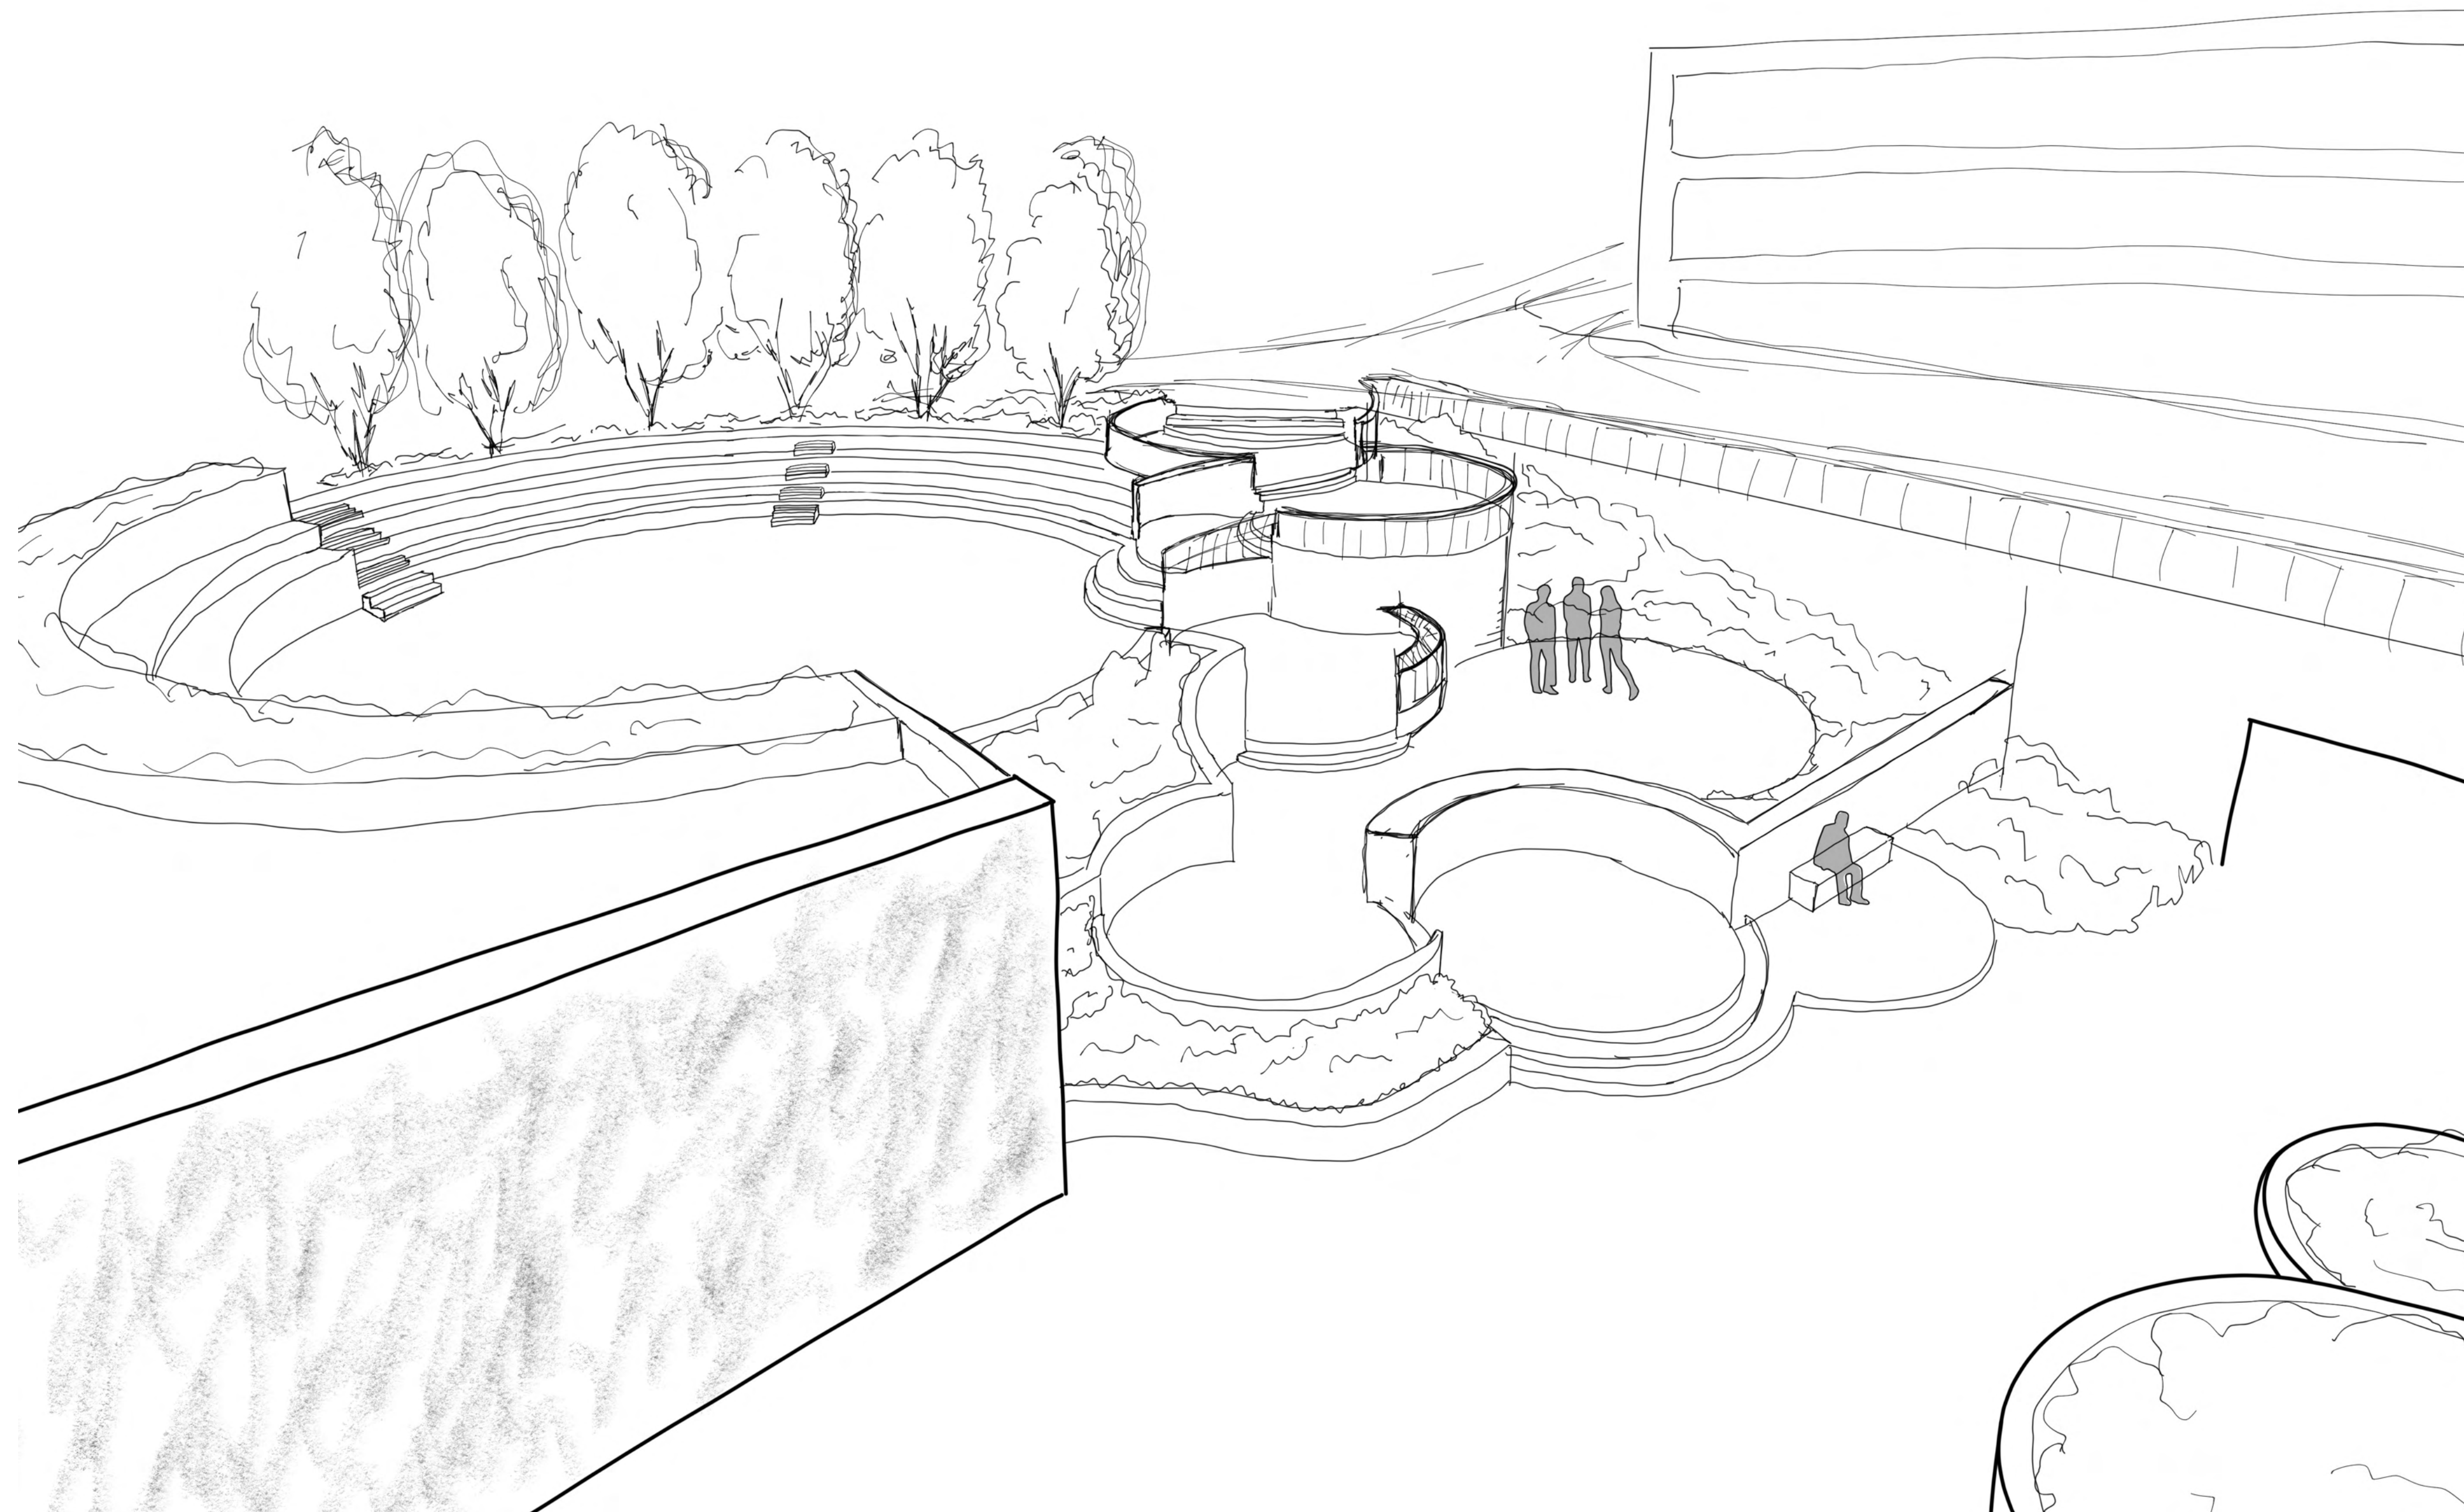

PERSPECTIVE 4 | VIEW FROM ATOP MELNITZ