




Encircled by mountains and tumbling into the Pacific, Los Angeles is a metropolis of concrete and asphalt as layered as the history woven into its tectonic folds. **Tongva Park** is a monument to the region's **resplendent** spirit, and a symbol of what could be.

Erected from a parking lot, eclipsing the freeway, this is a space that **engages** the wanderer along sinuous paths, **unfurls** a garden to free the old and the young, **cradles** those who rest among gentle hills and **nurturing** canopies, and turns each of us towards one another in community and **confluence**.


**Verdant** edges along a dry riverbed elevate water to its deserving right: our precious lifeblood, rushing to rejoin the sea. Atop a promontory, a few lone pines echo our collective solitude. A netted wave **engulfs** us as we gaze out to the Pacific. Grasses sway in a gentle ocean breeze, whispering the stories of those who lived off the land, those who came to the land, and those who continue to **weave** the realities of our metropolis each and every day.

A man plays the guitar for tourists passing by, singing an ode to California: a **mythic** place perched precariously on the edge of the **fecund** continent we call home.




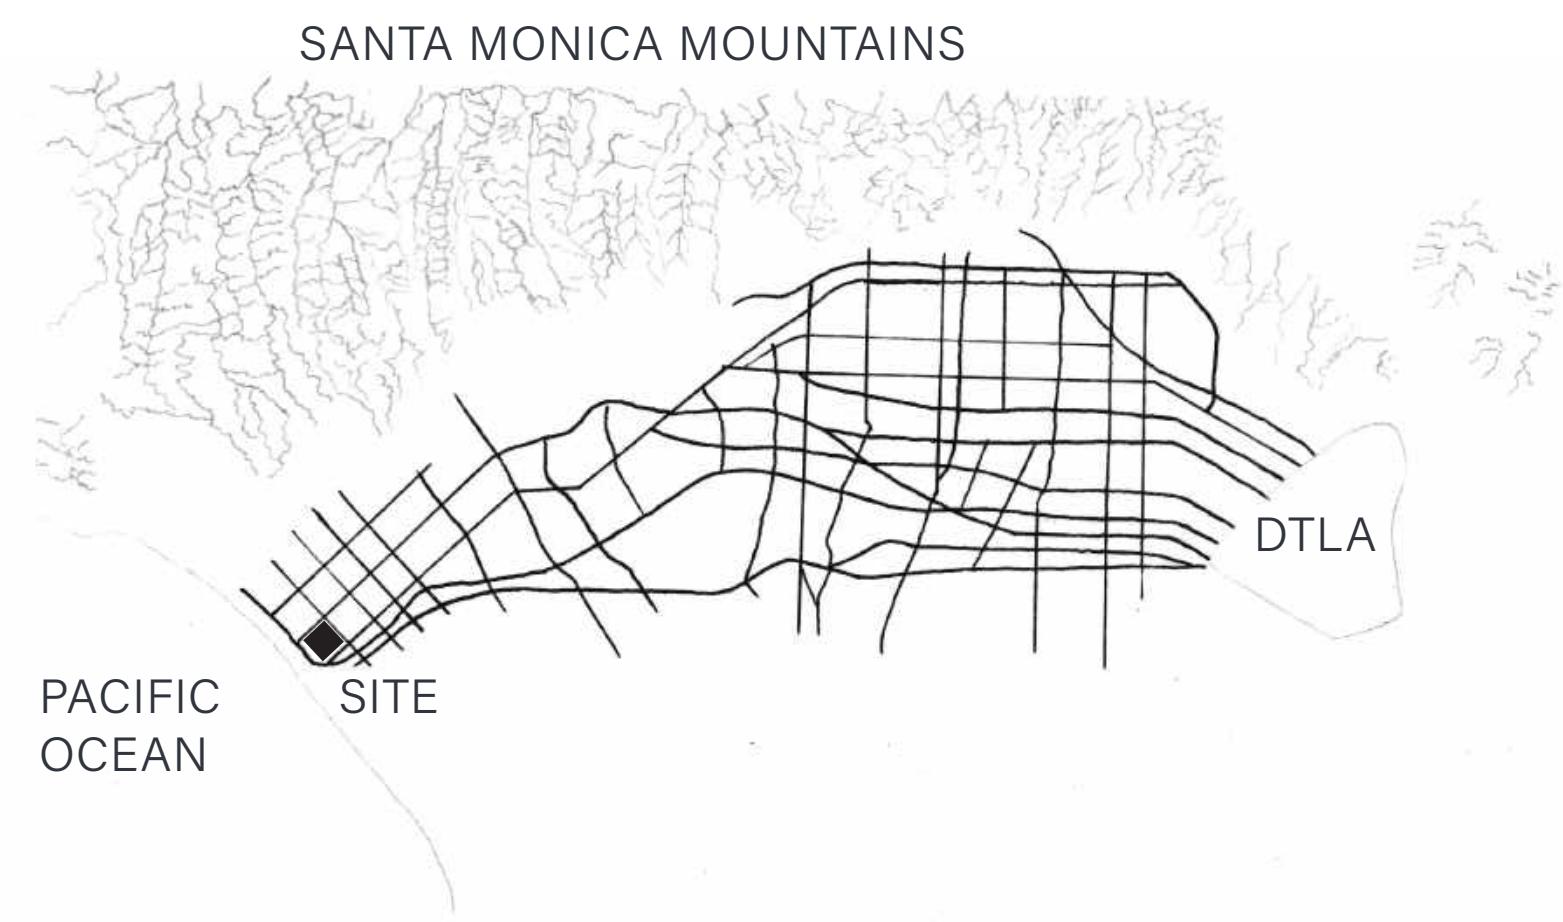


SITE LOCATION  
N.T.S.

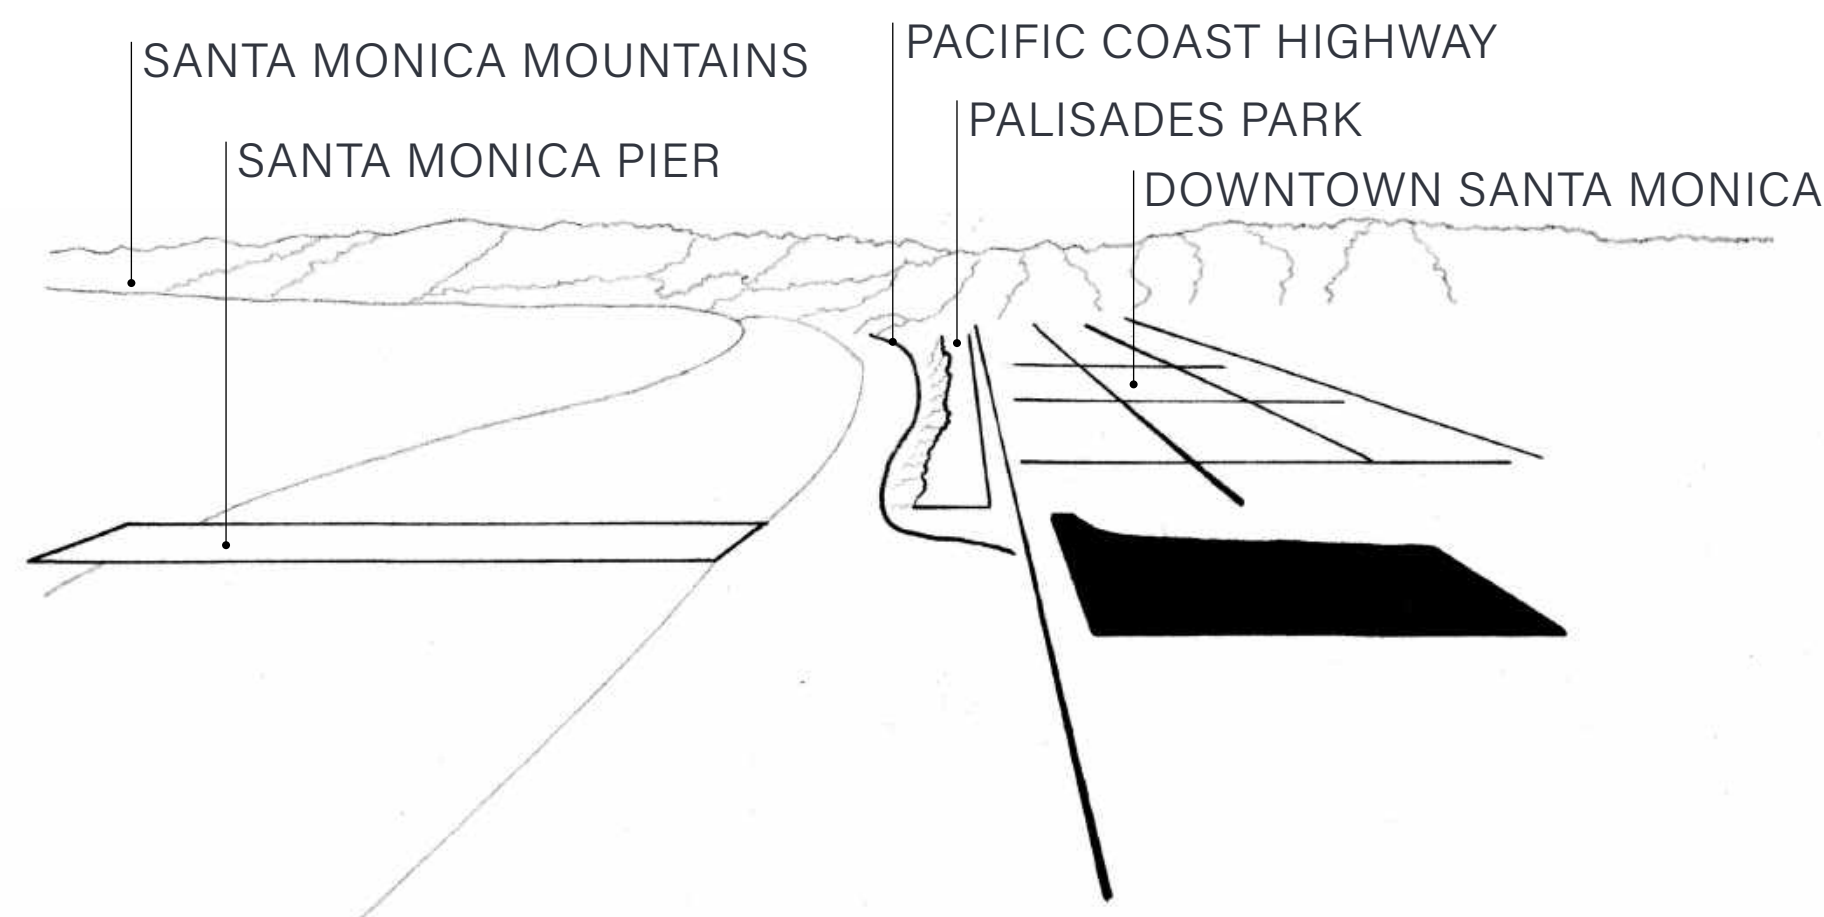

SITE CONTEXT - NORTH  
N.T.S.

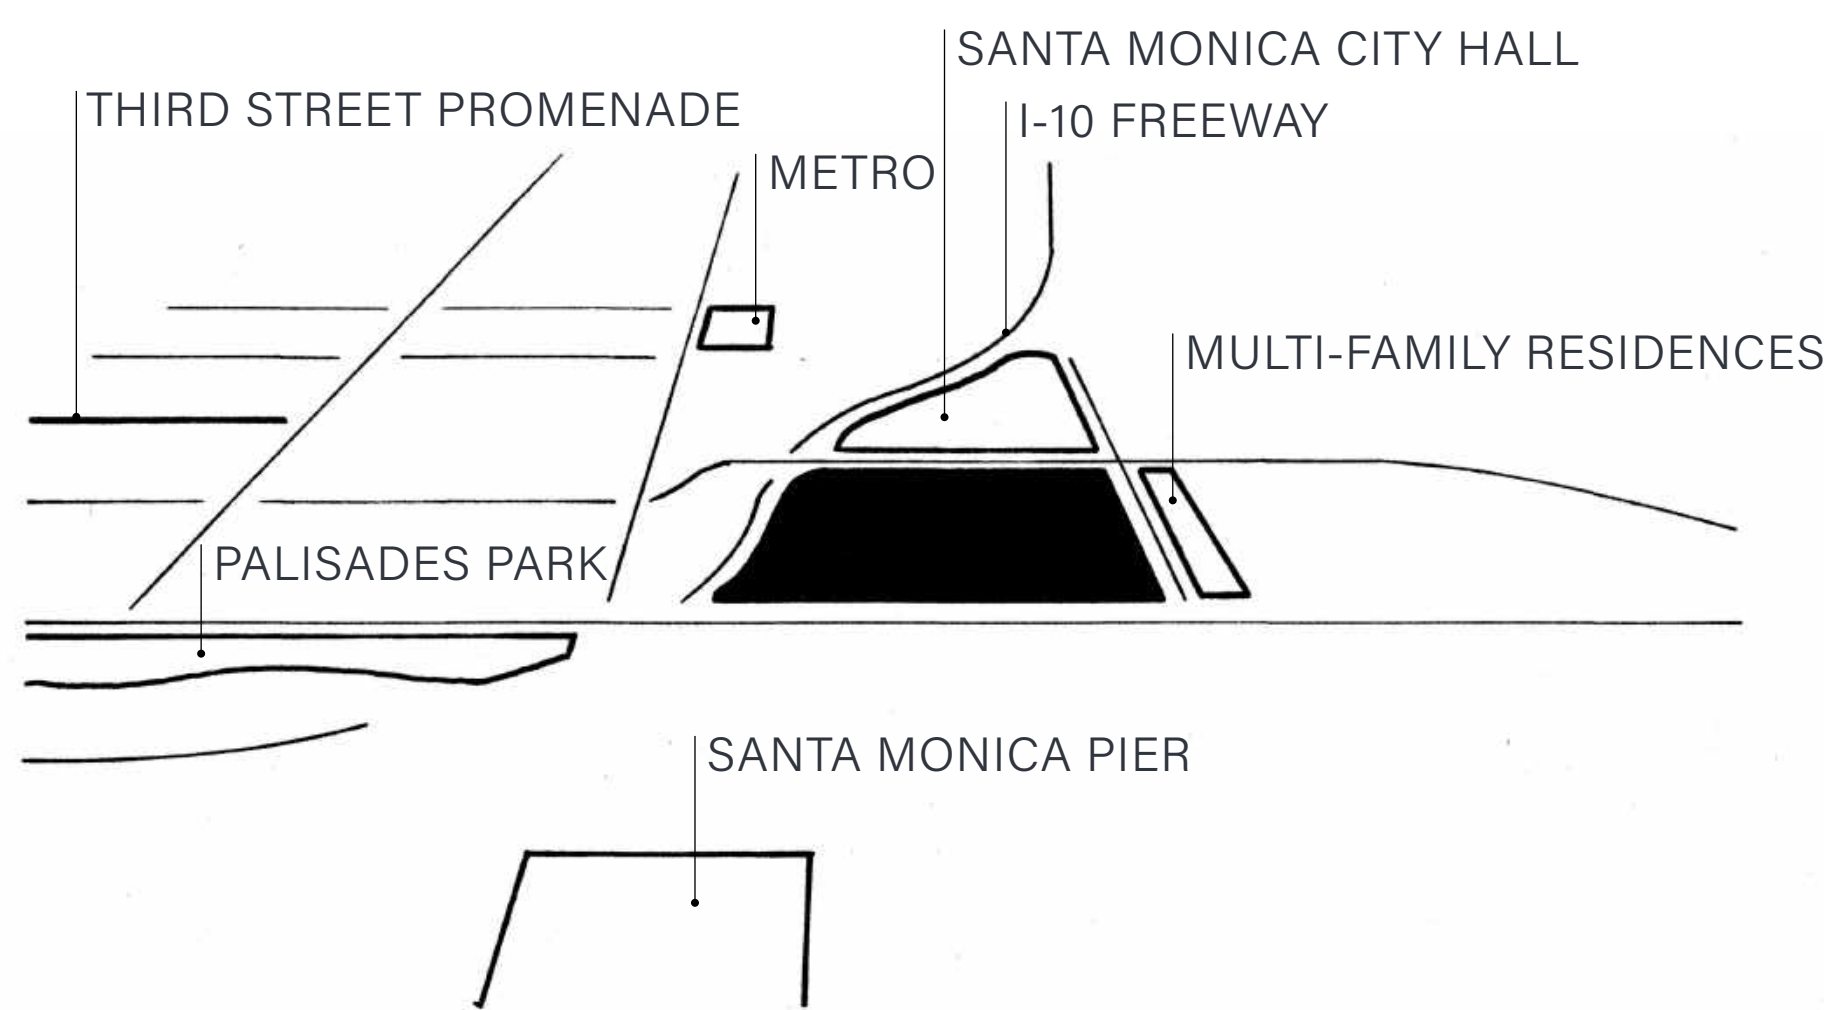



SITE CONTEXT - EAST  
N.T.S.

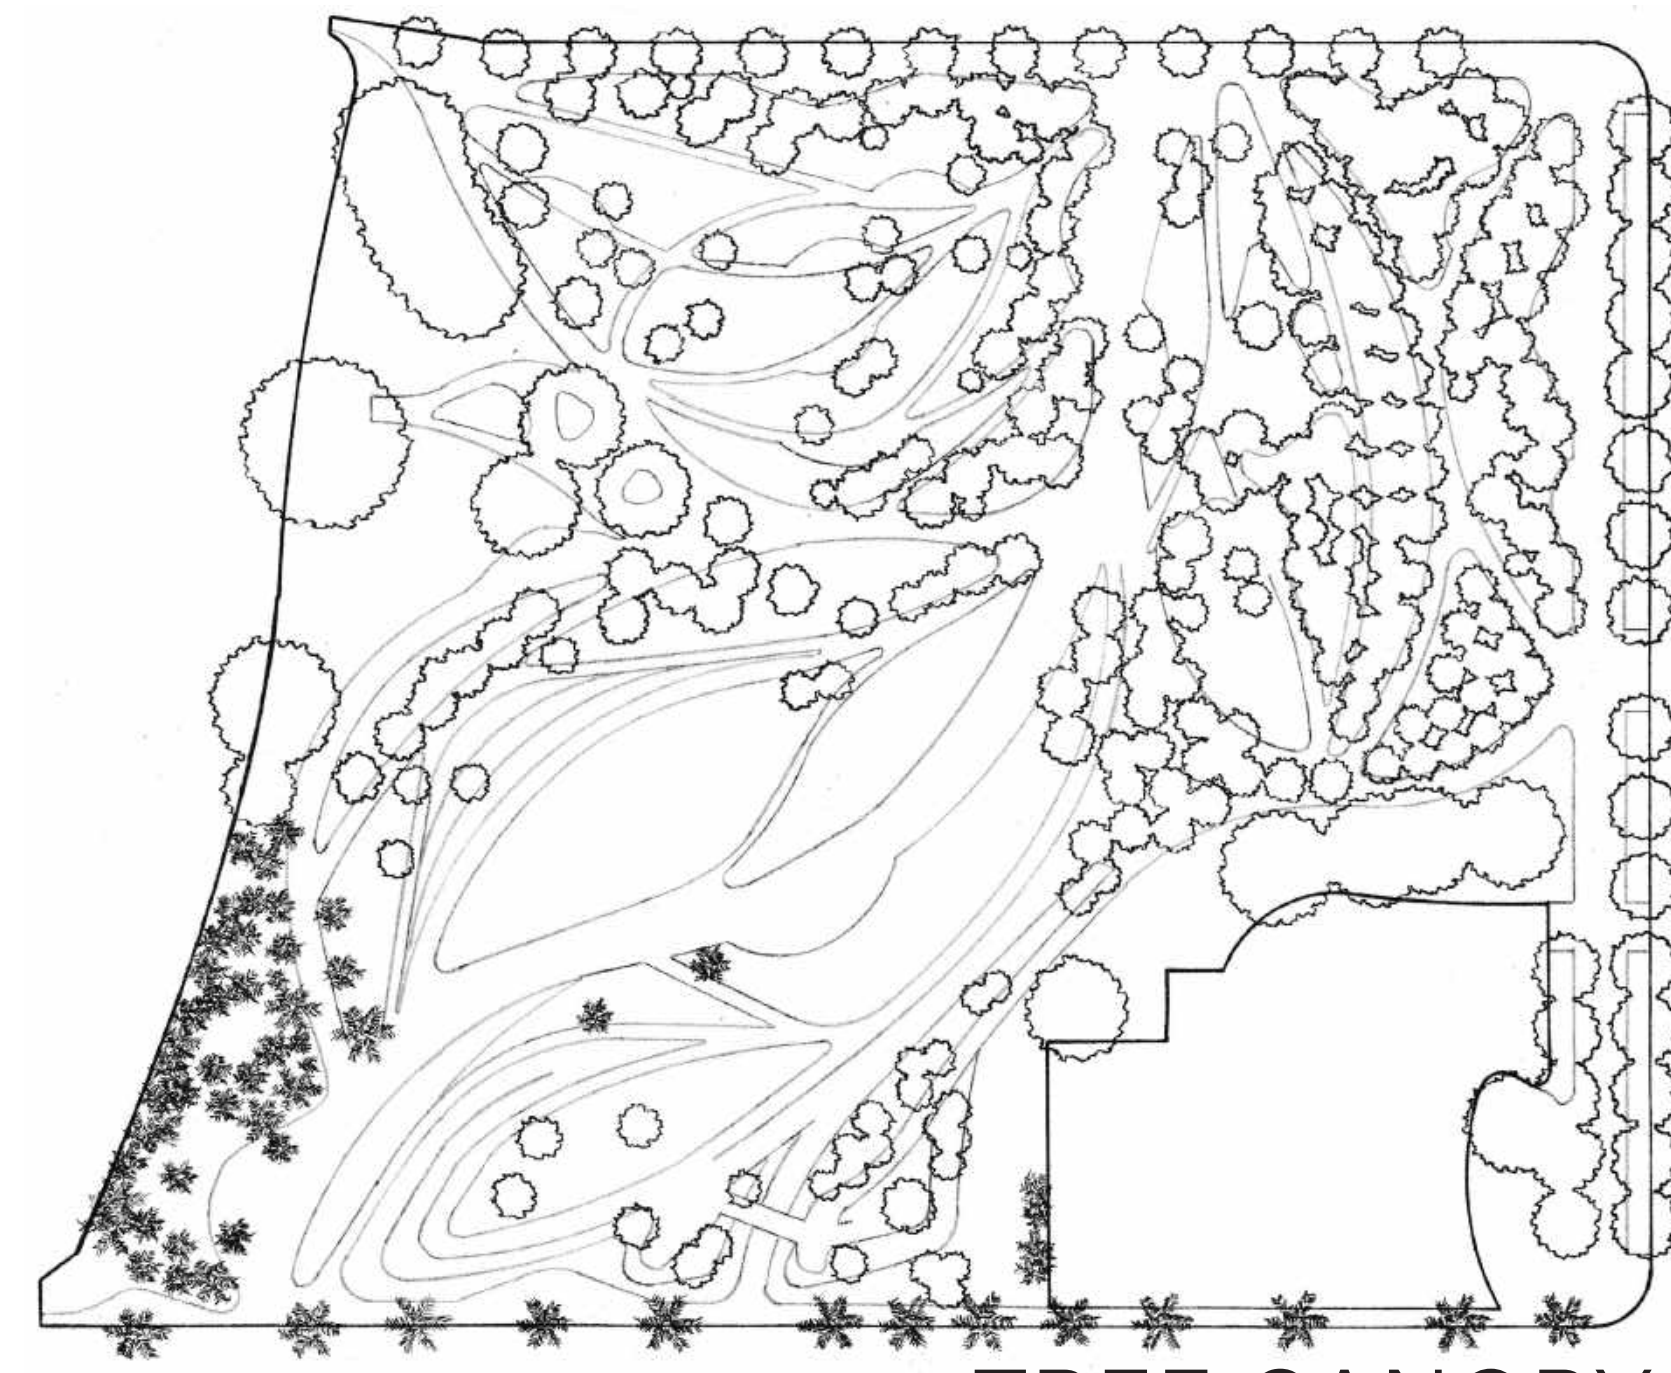


TREE CANOPY





WATER FEATURES & SWALES

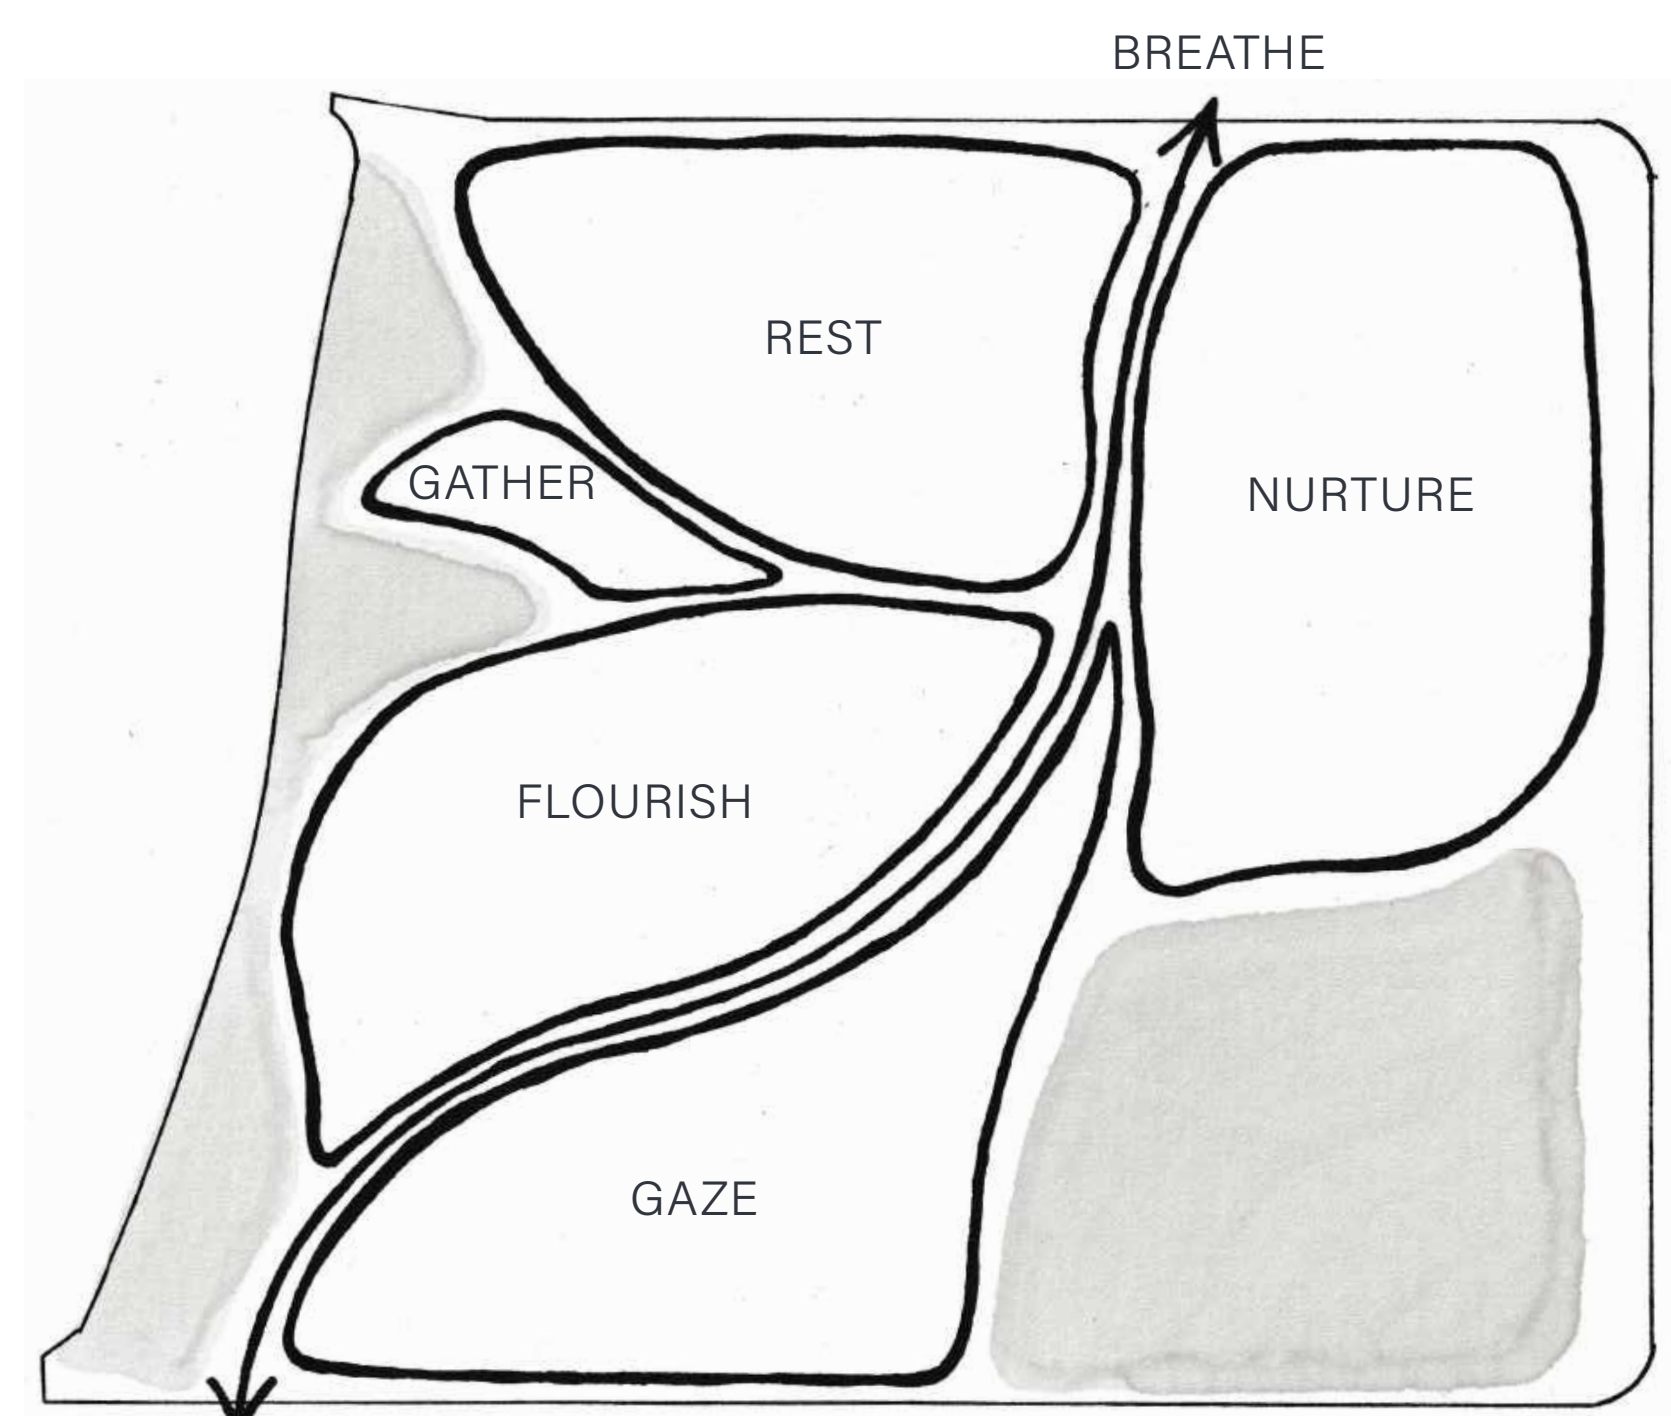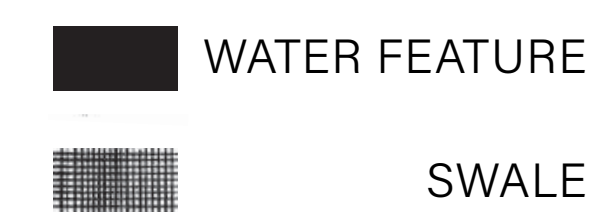


CONCEPT DIAGRAM

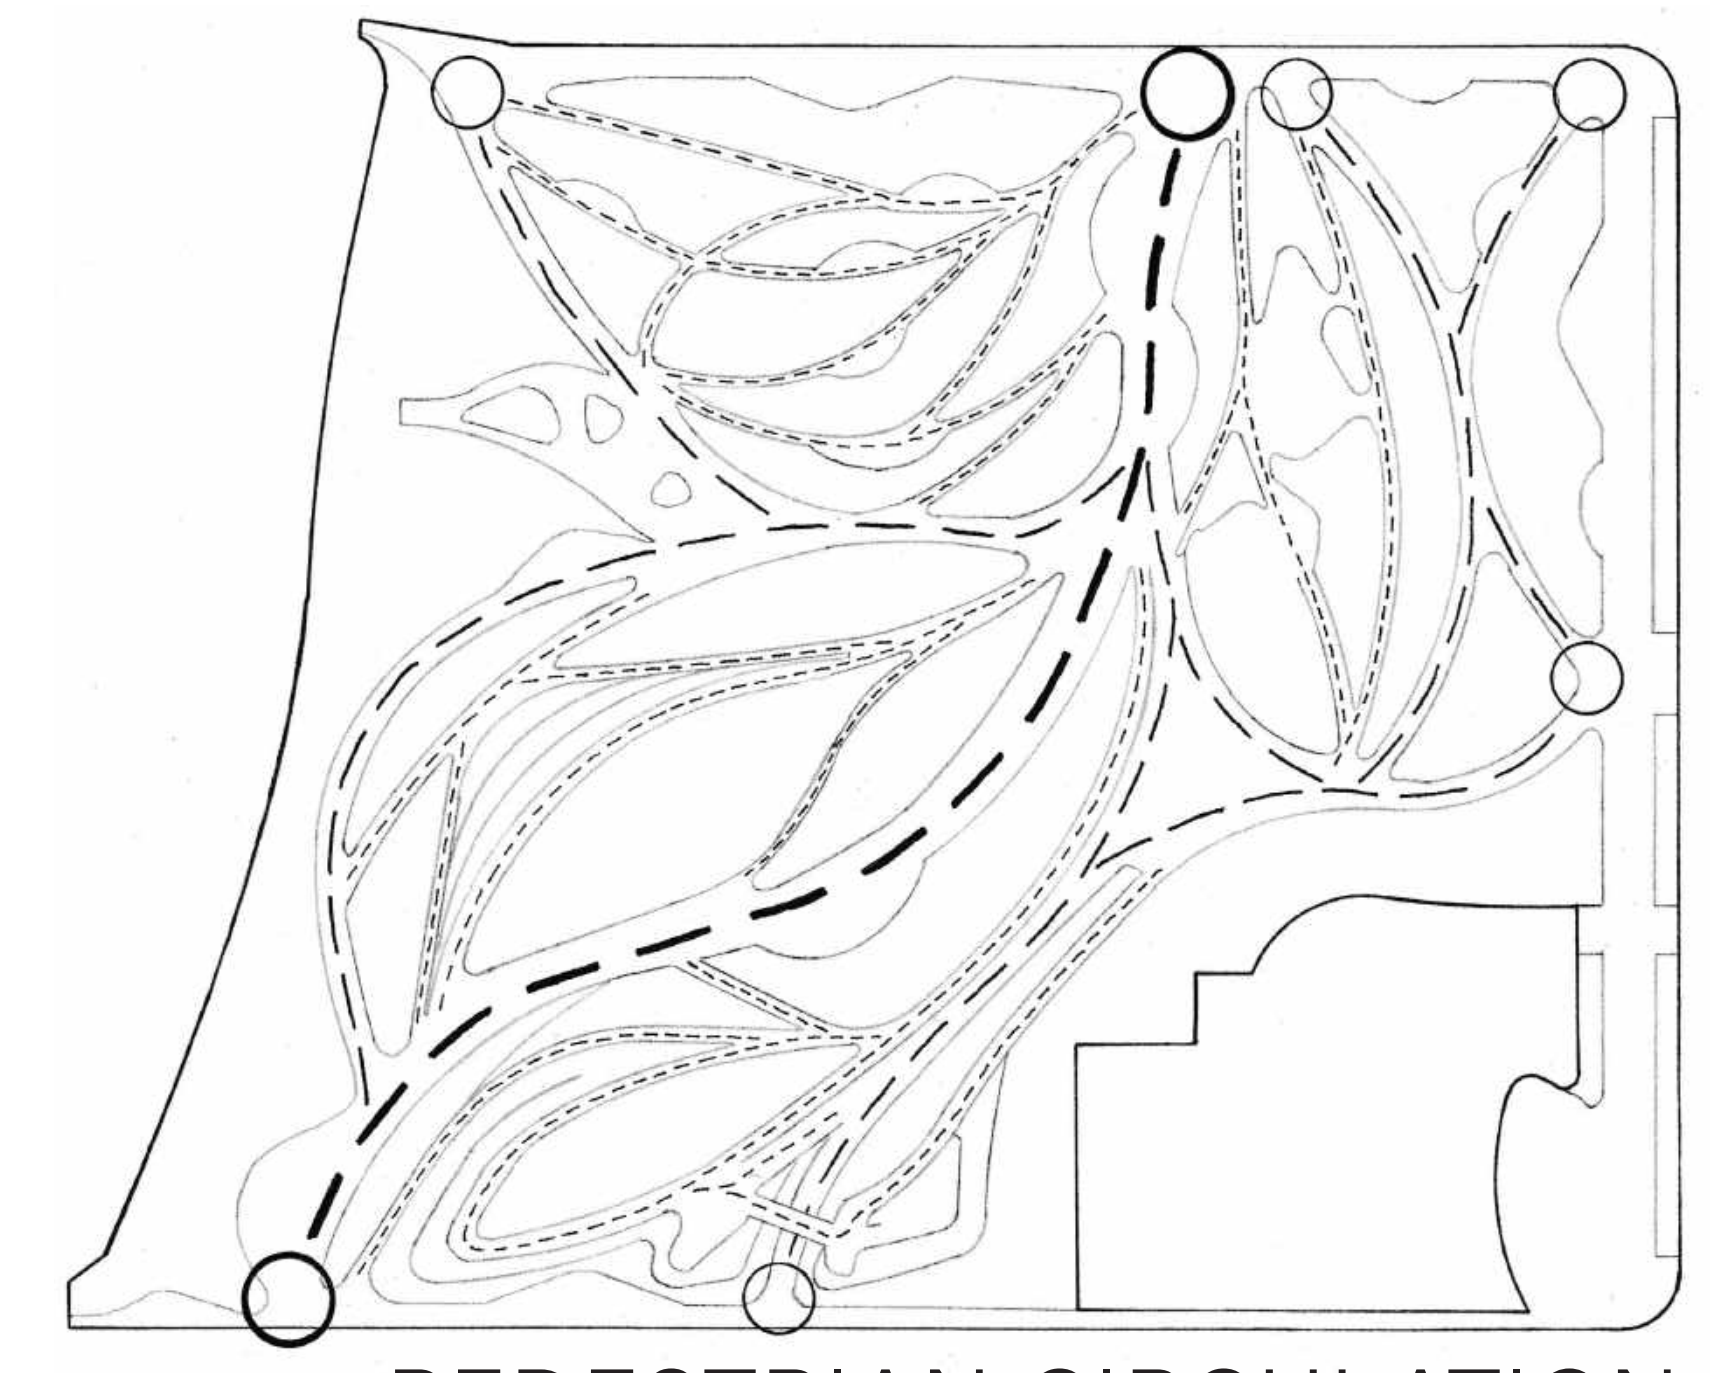


PEDESTRIAN CIRCULATION

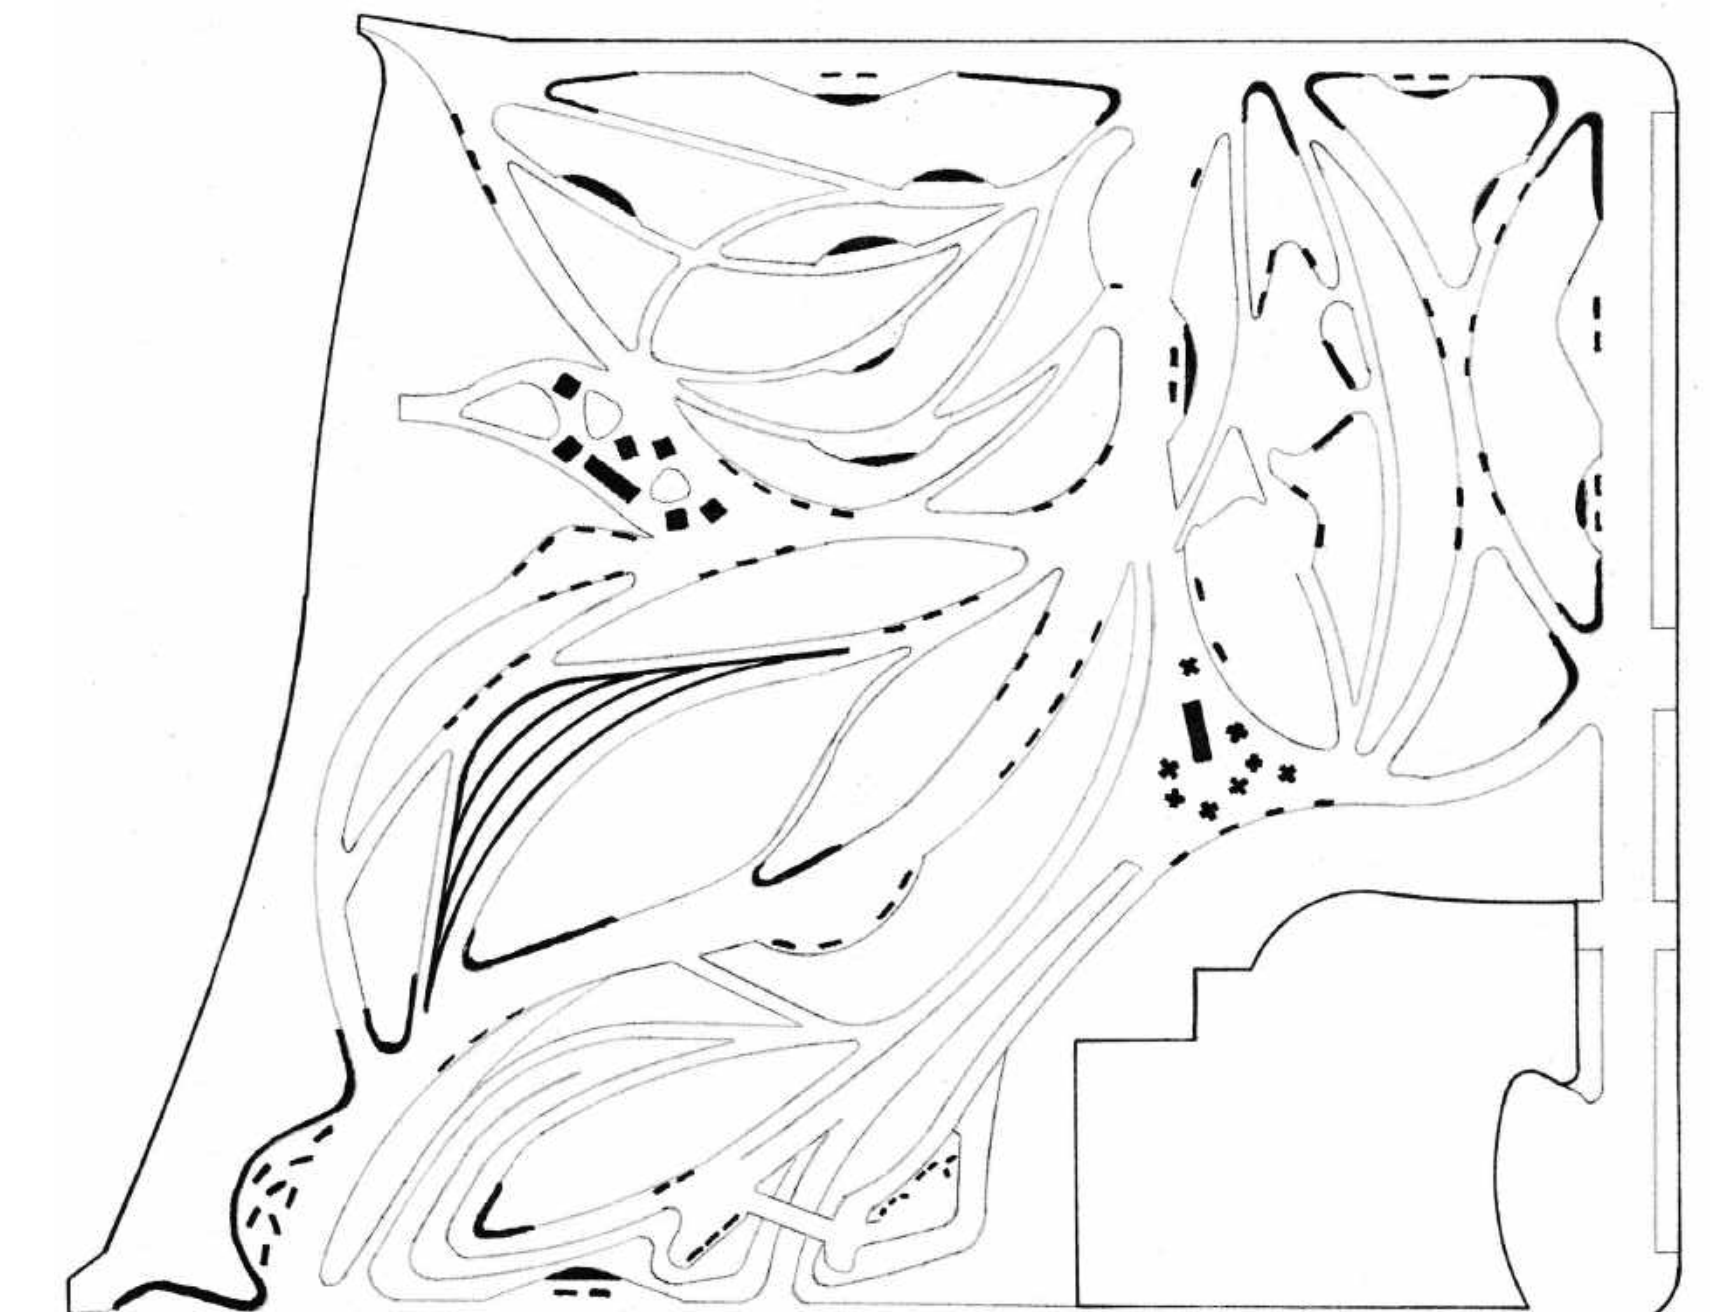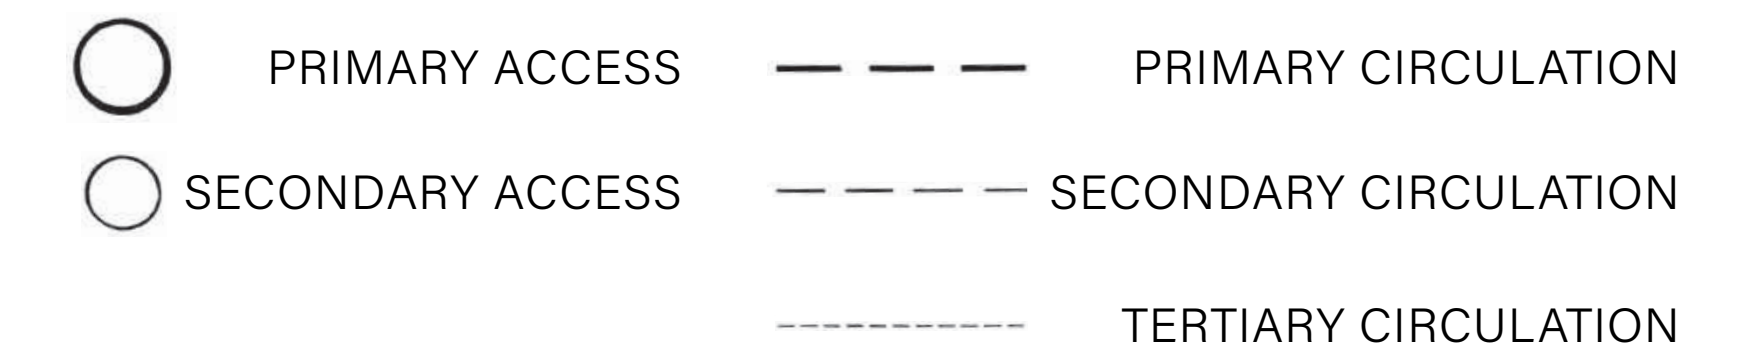


SEATING AMENITIES

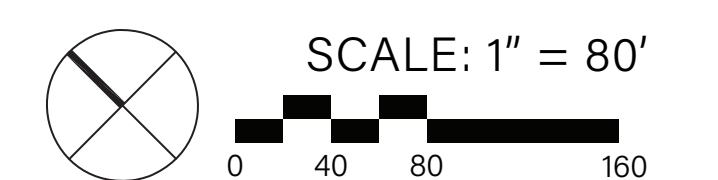

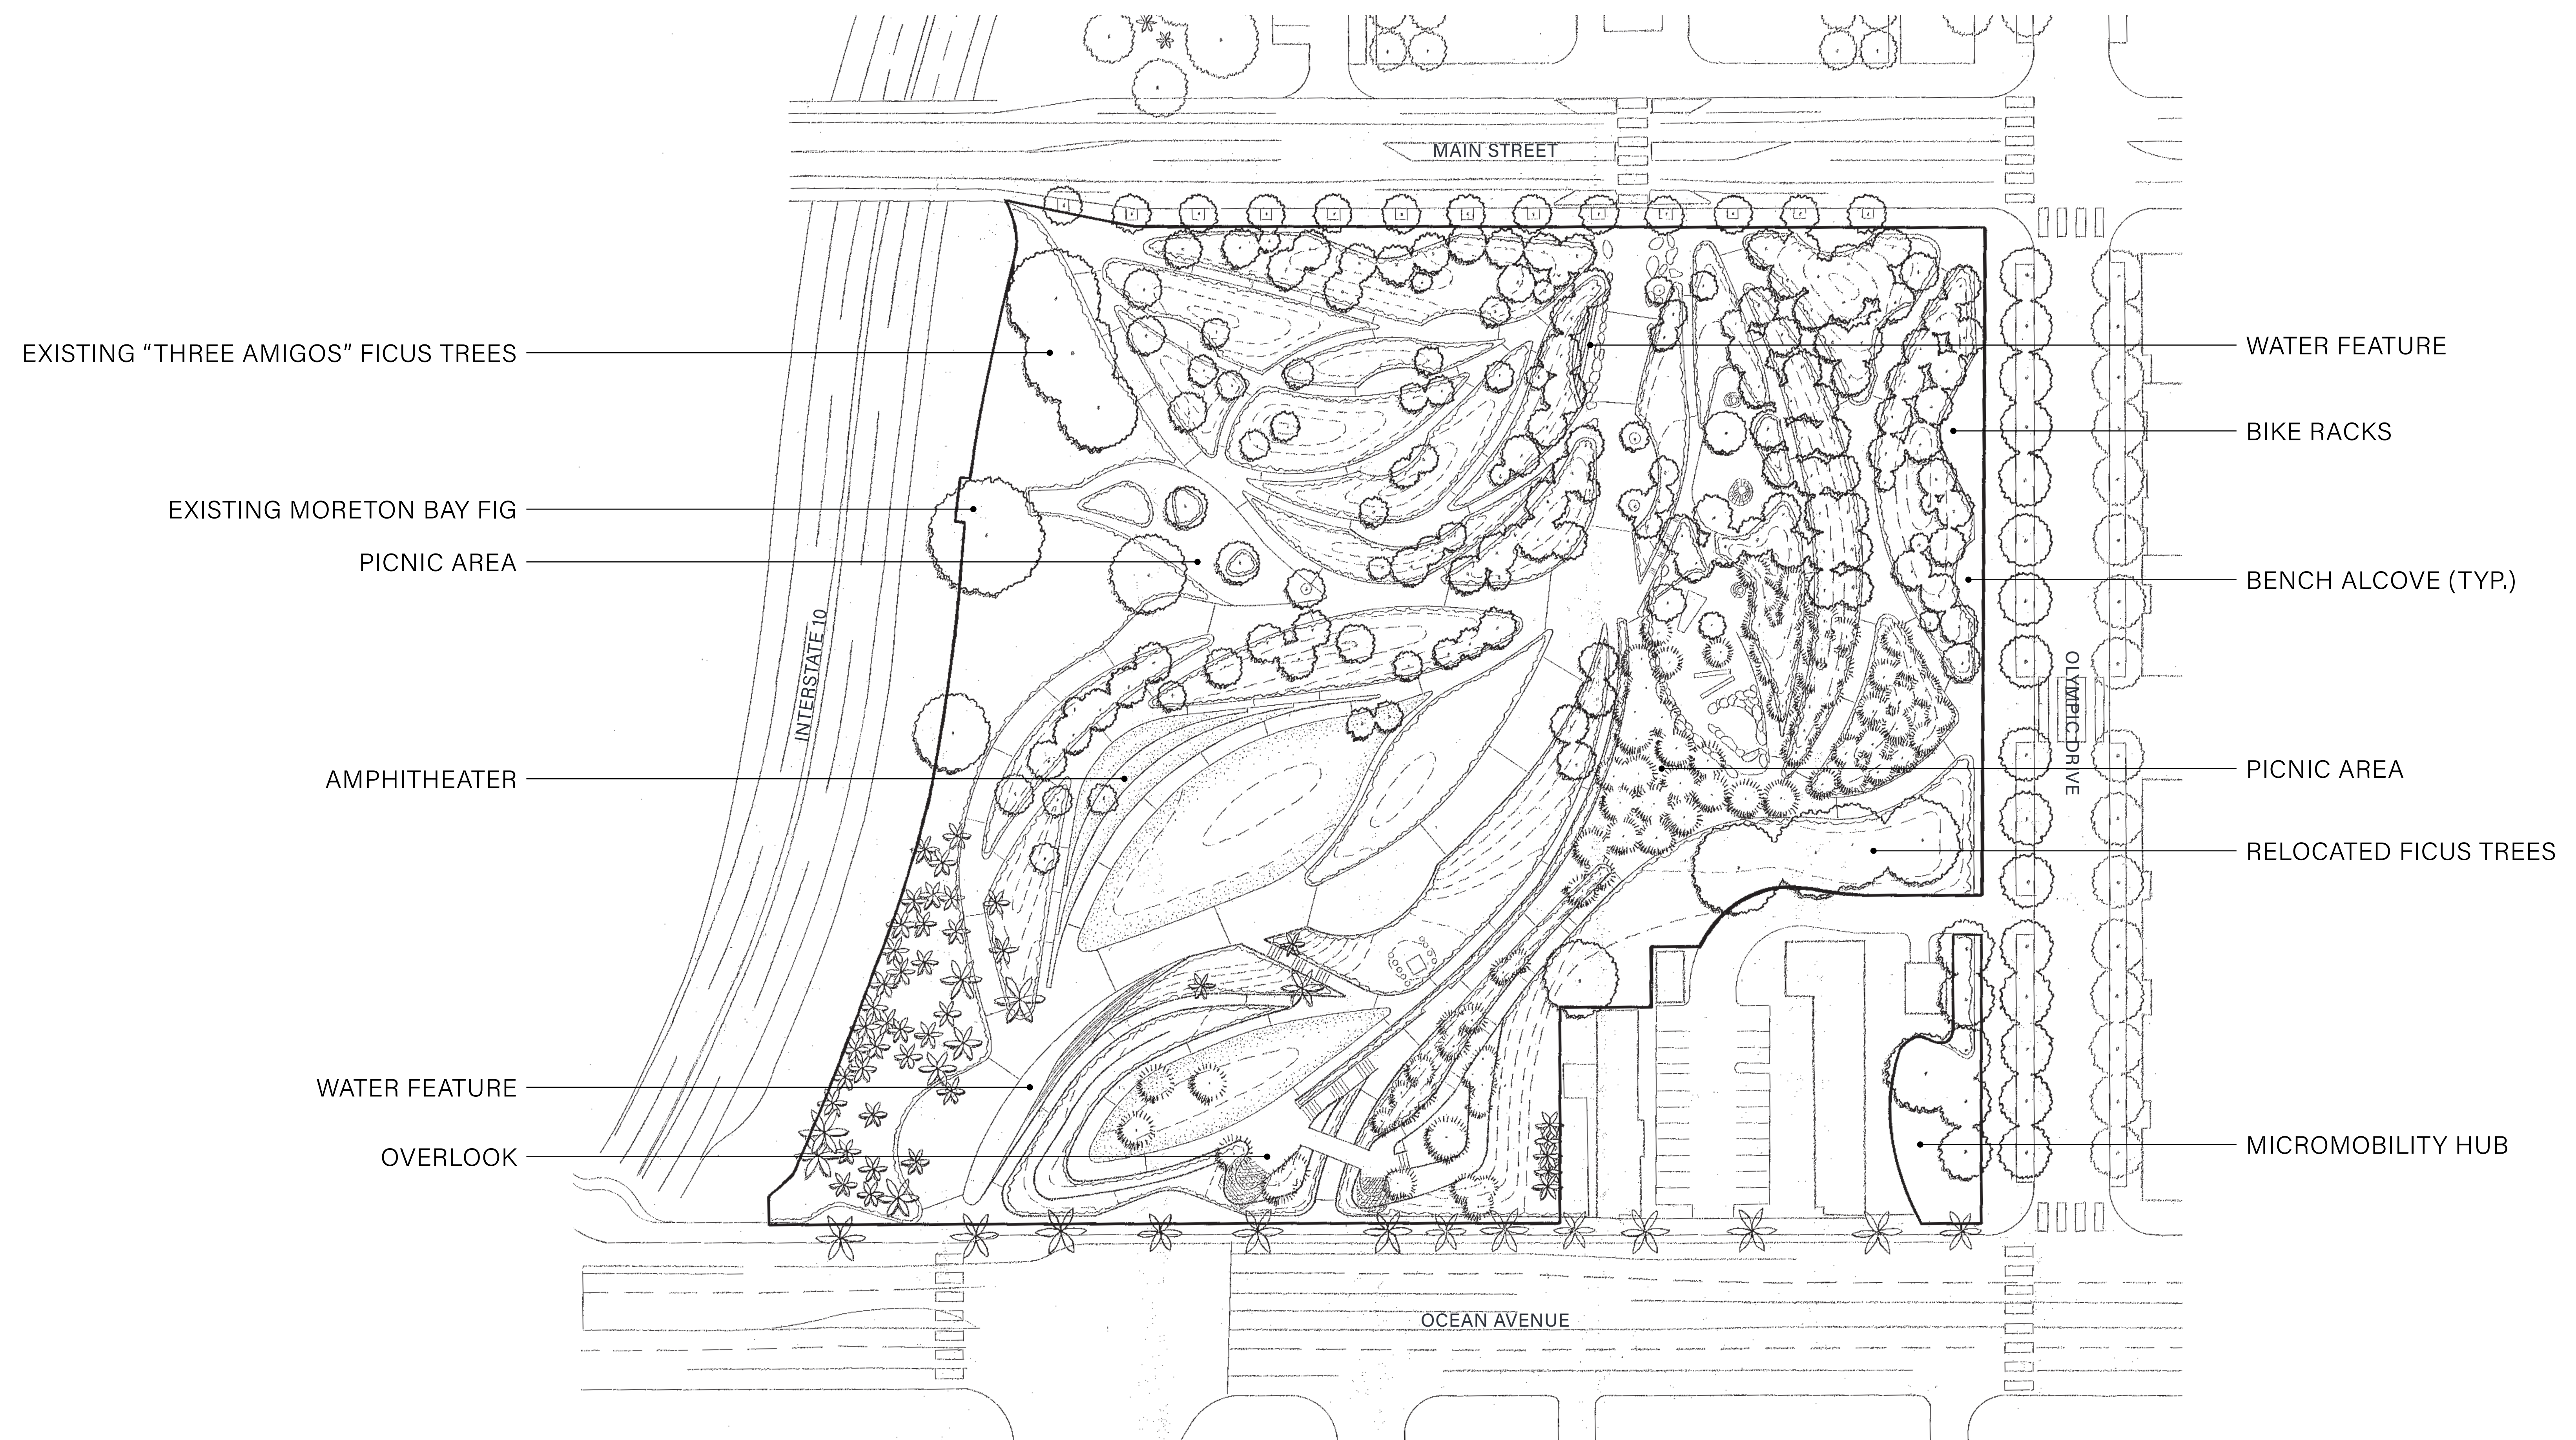


ILLUSTRATIVE PLAN

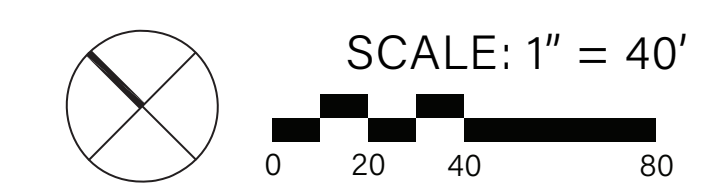



ILLUSTRATIVE PLAN

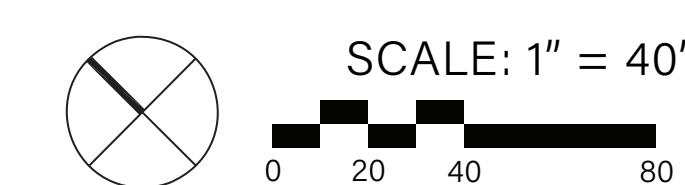



SITE PLAN




SECTION ELEVATION



PERSPECTIVE 1



PERSPECTIVE 2

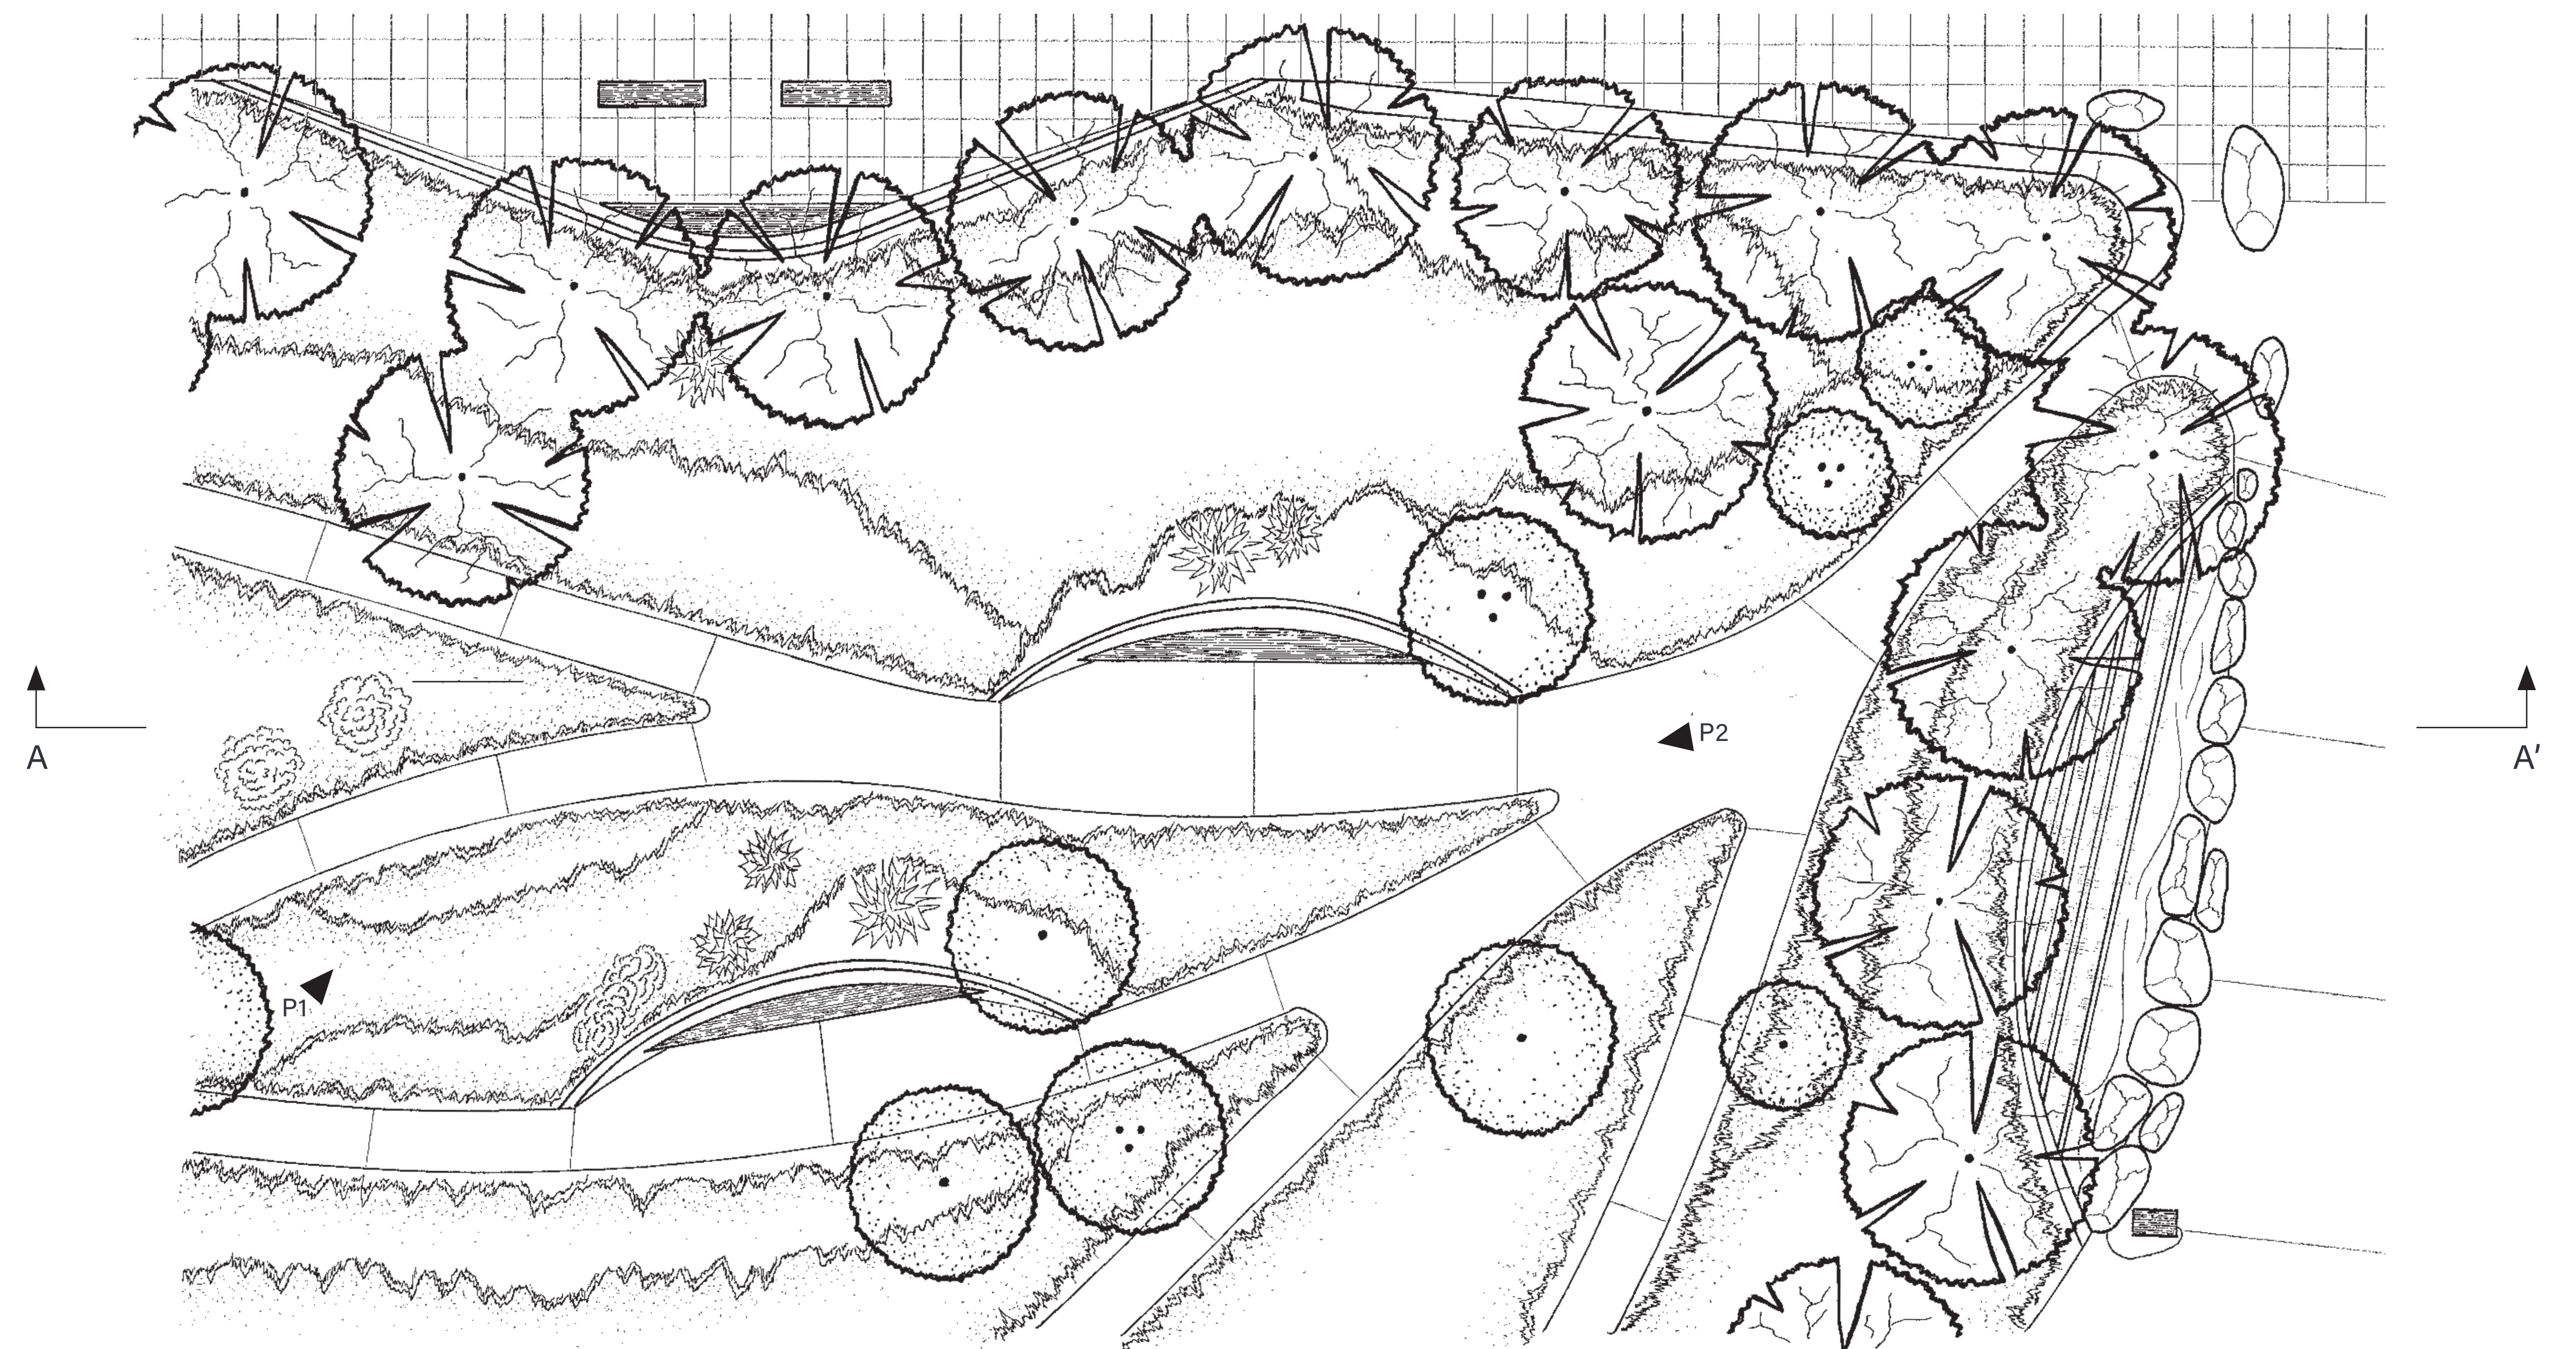

ENLARGEMENT

SCALE: 1/8" = 1' - 0"

**TONGVA PARK**

JESSE WOLTAL  
DESIGN GRAPHICS II  
WINTER 2022