



MELNITZ STAIRS REDEVELOPMENT

LANDSCAPE DESIGN 2




CLAYTON DAILY










UCLAx

SPRING 2022

JIM SMITH

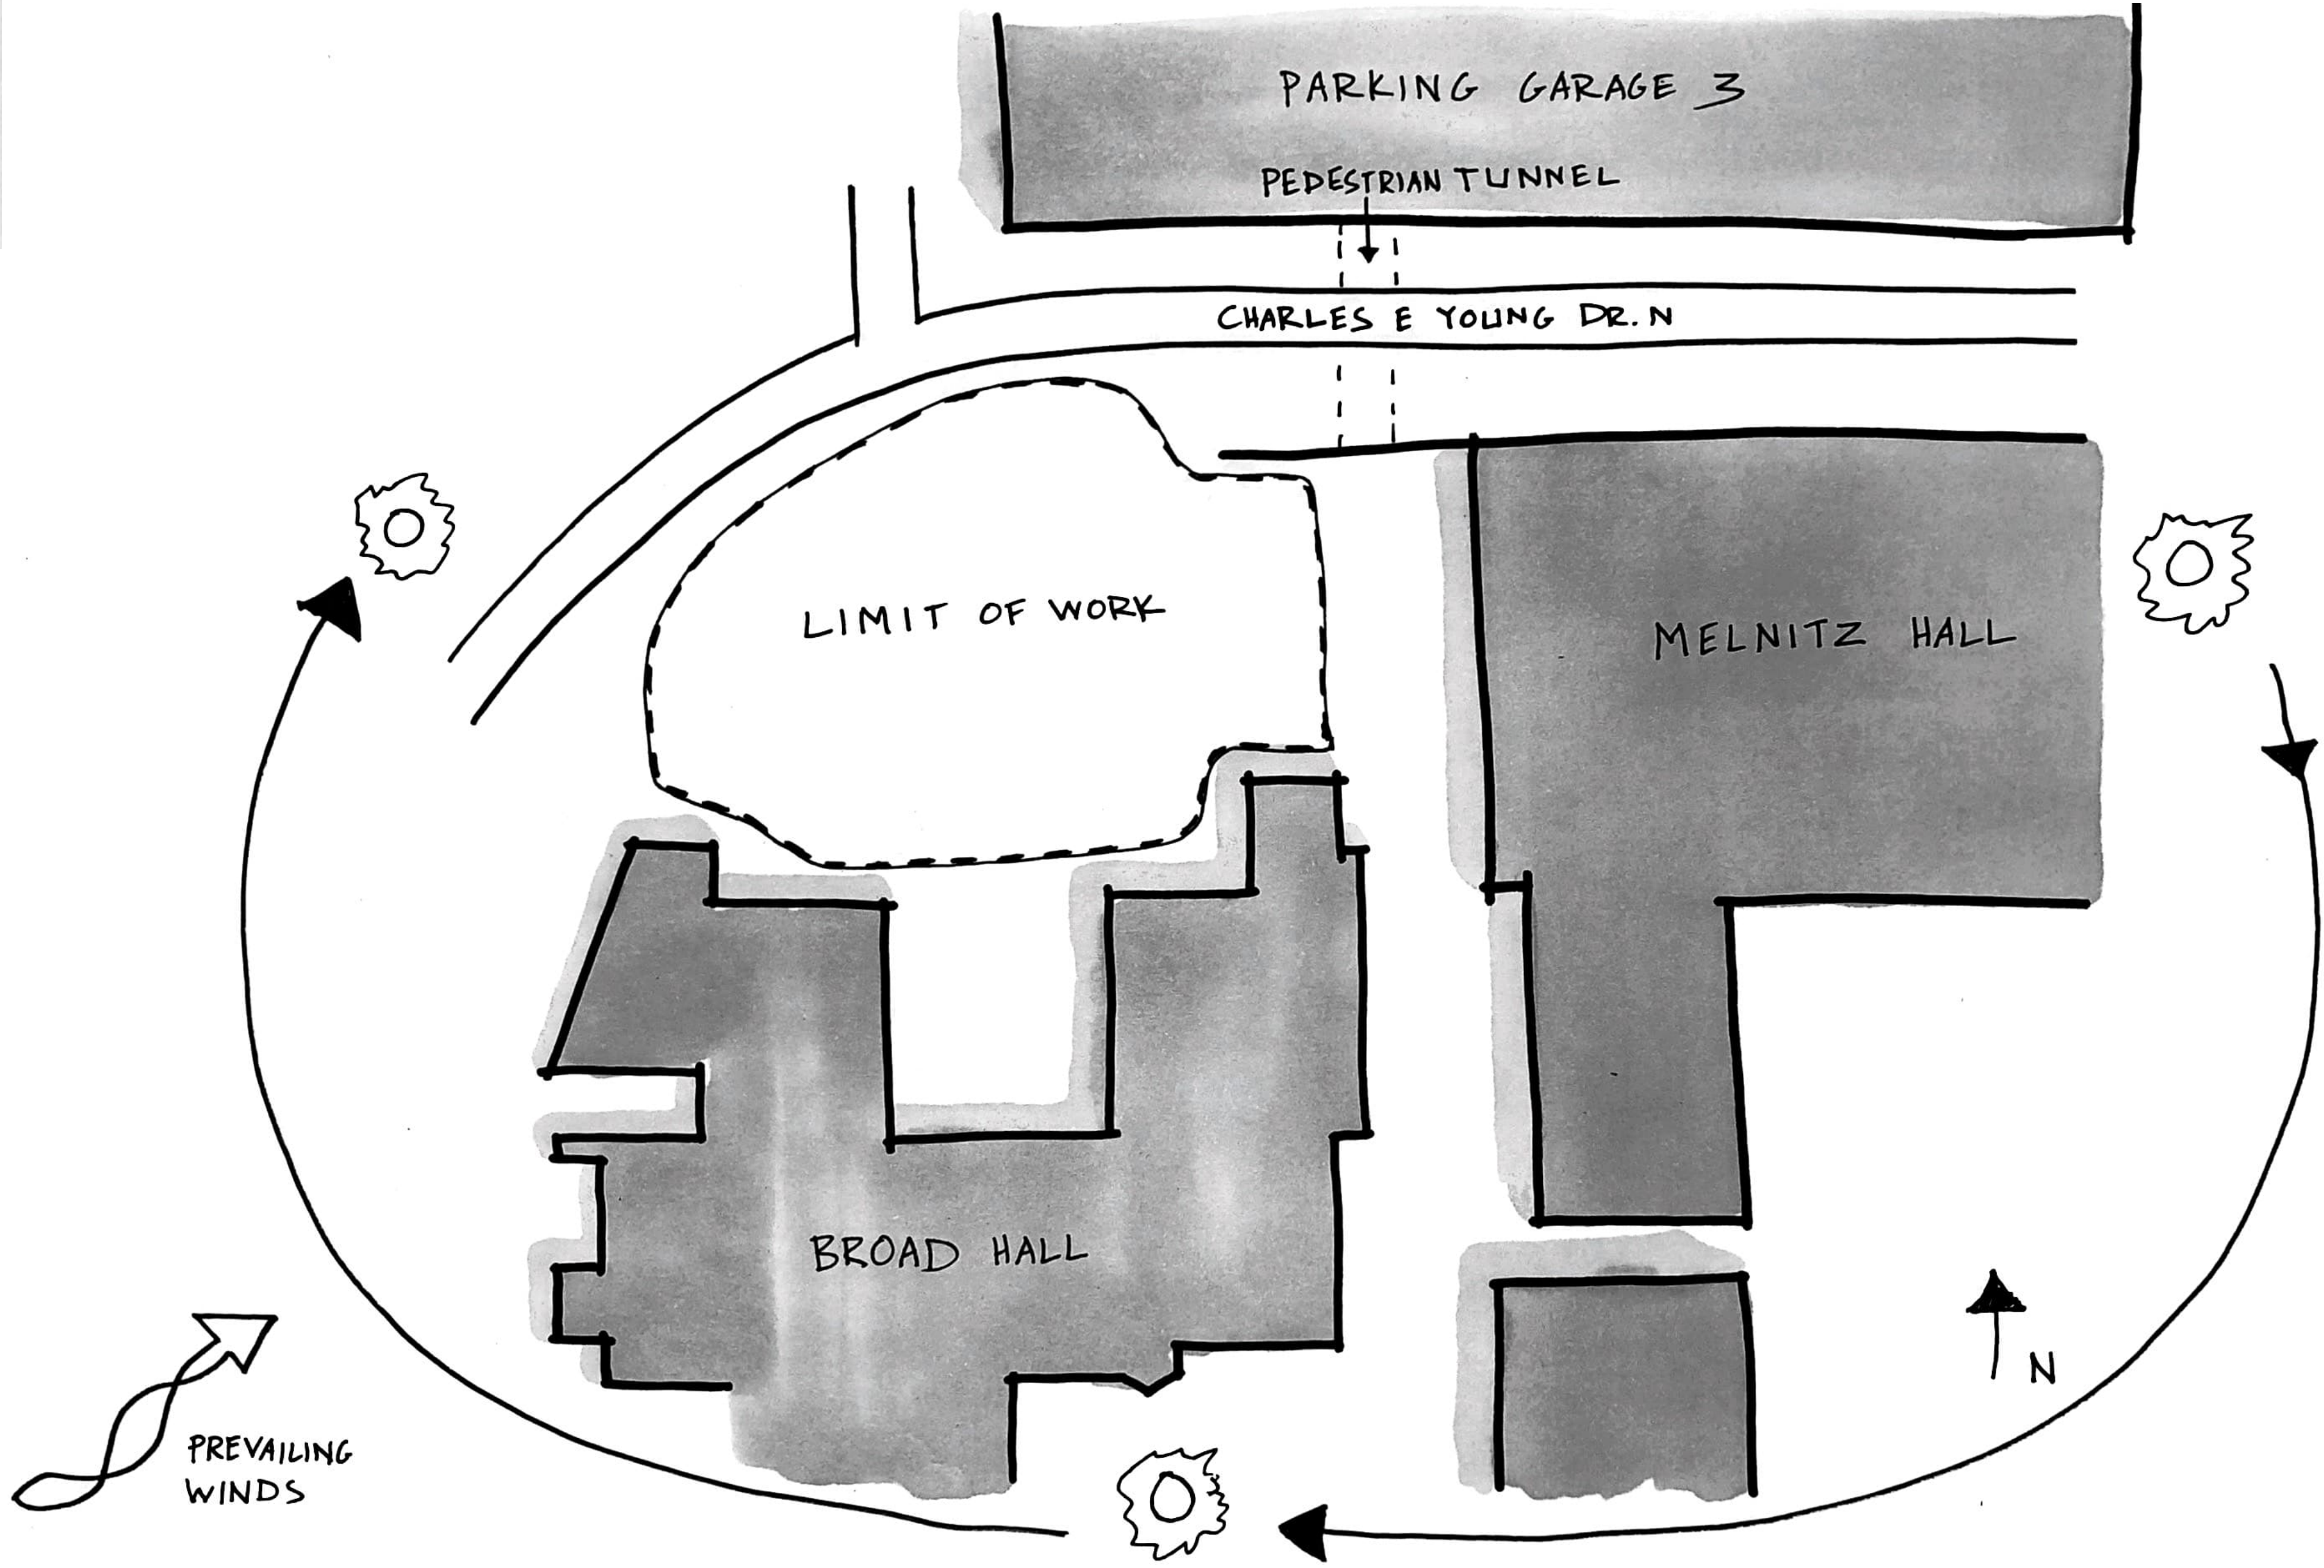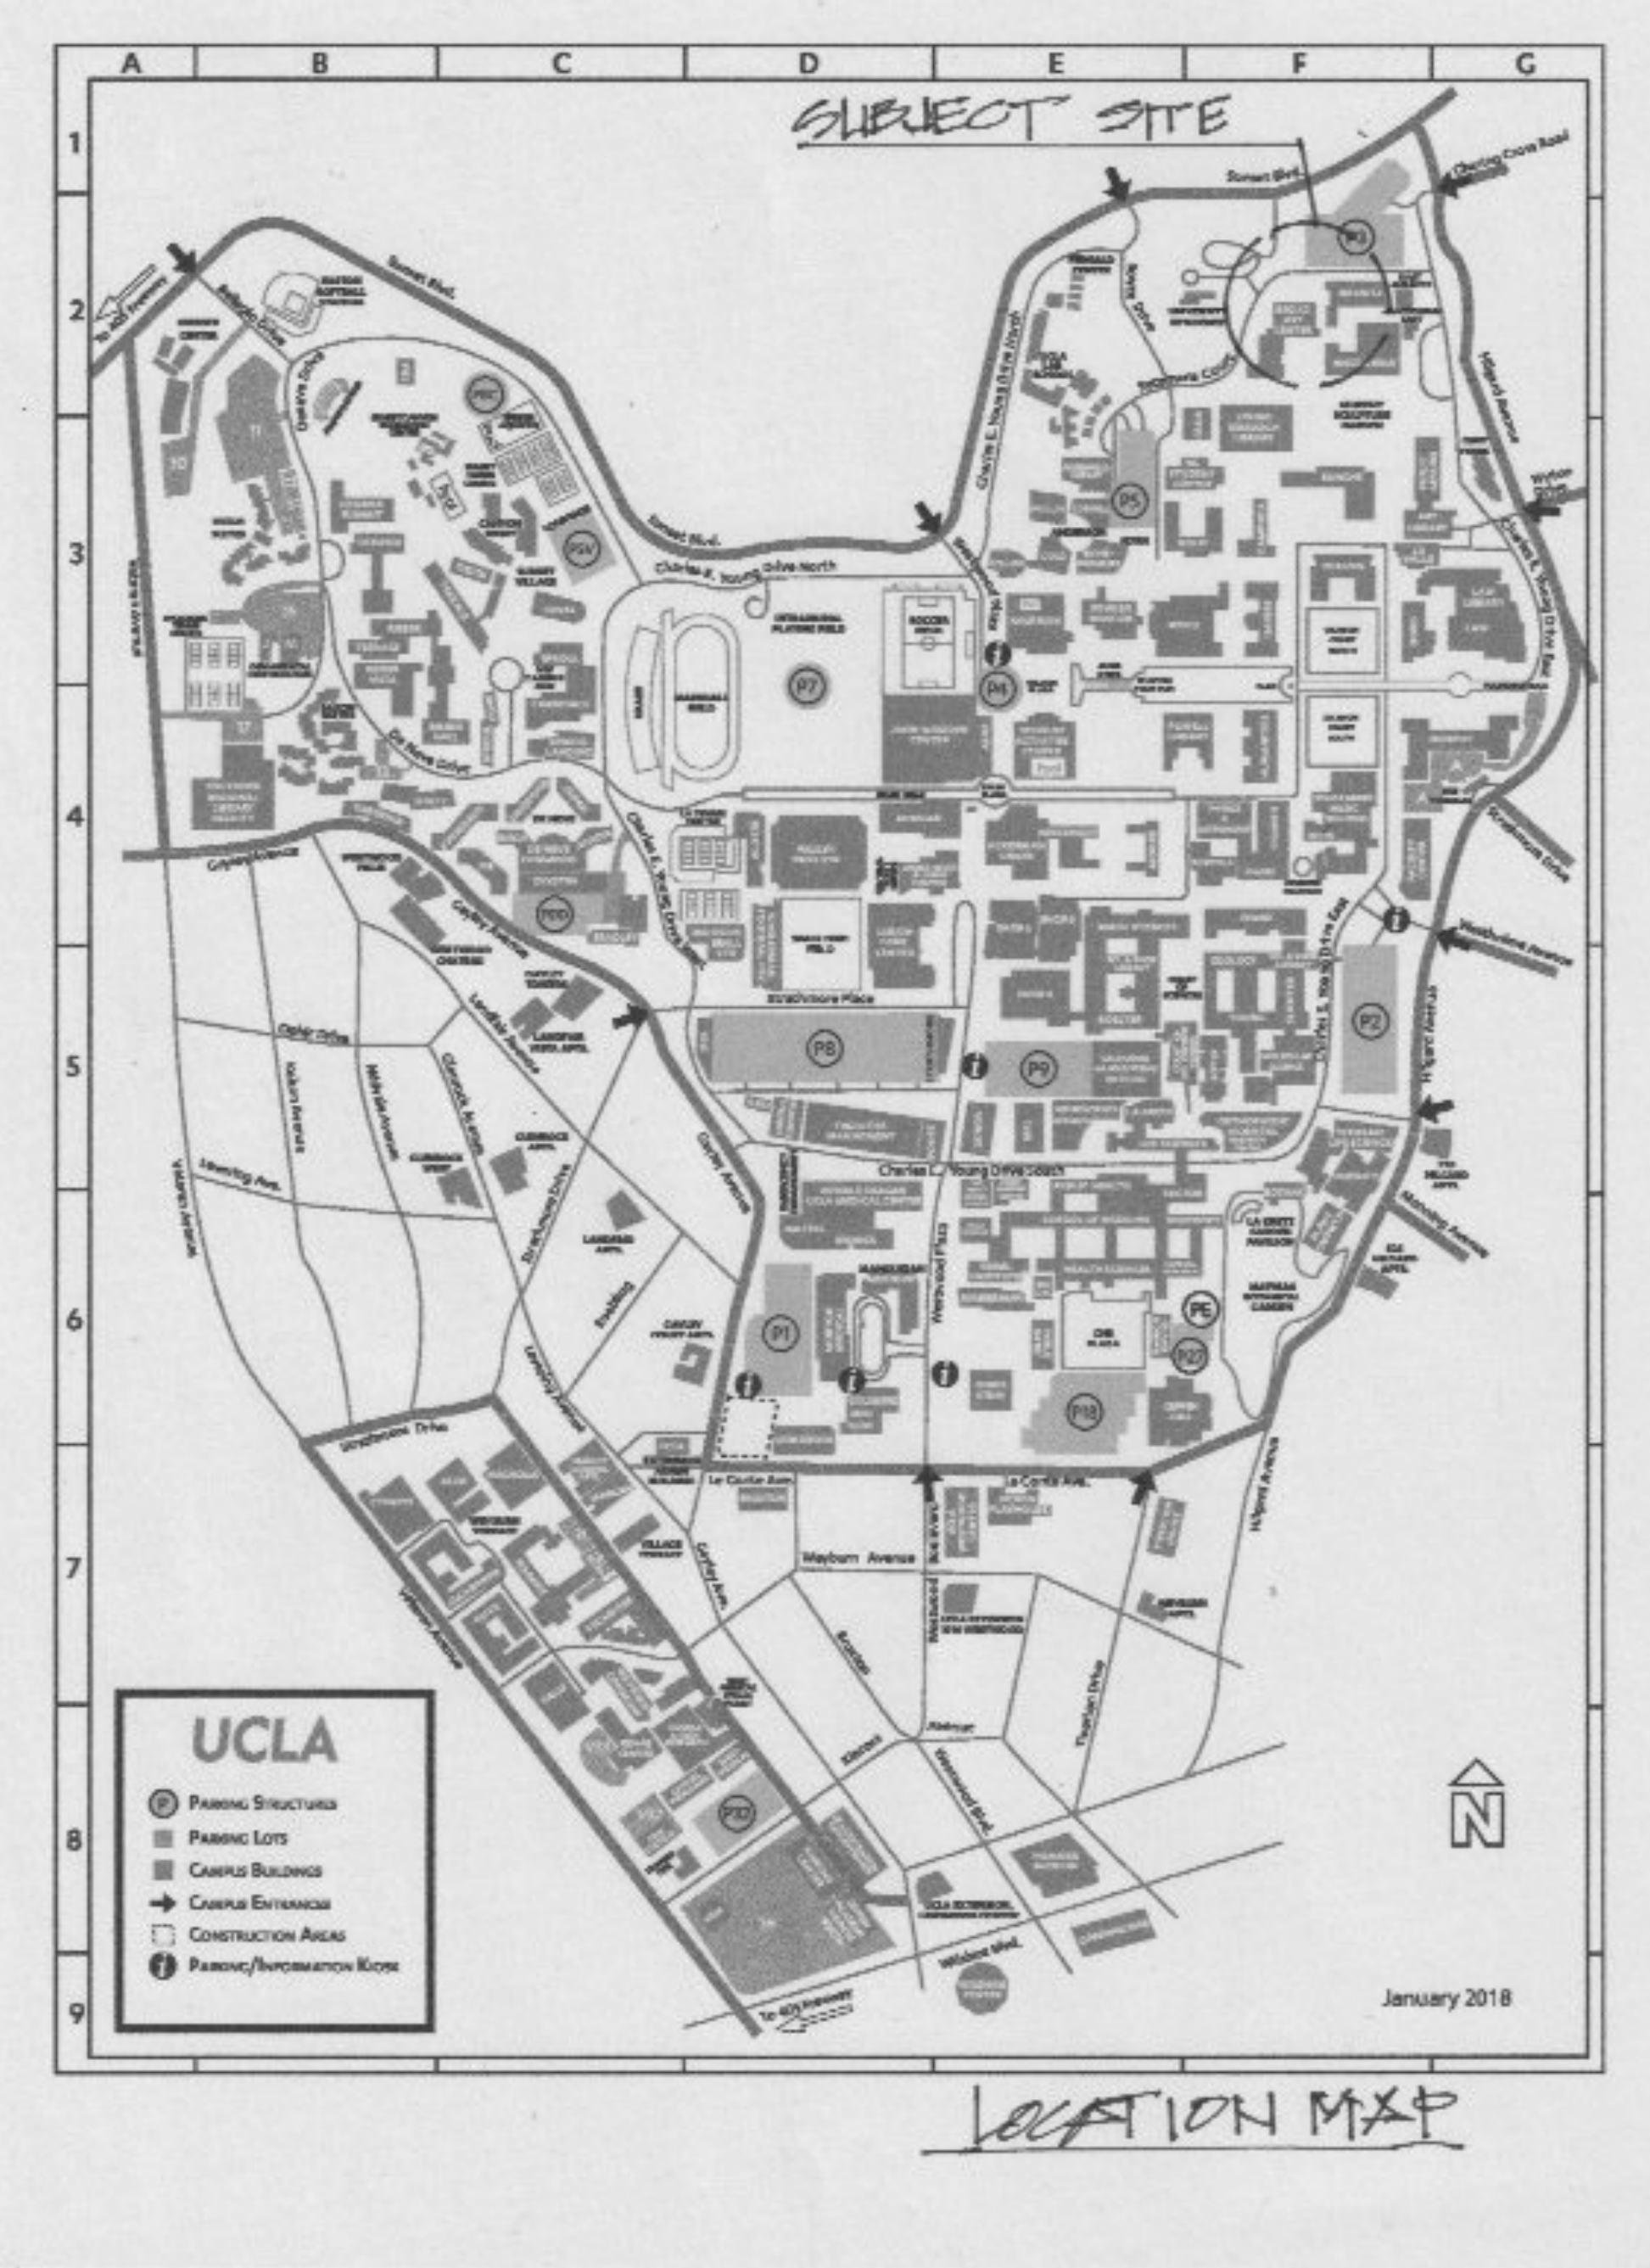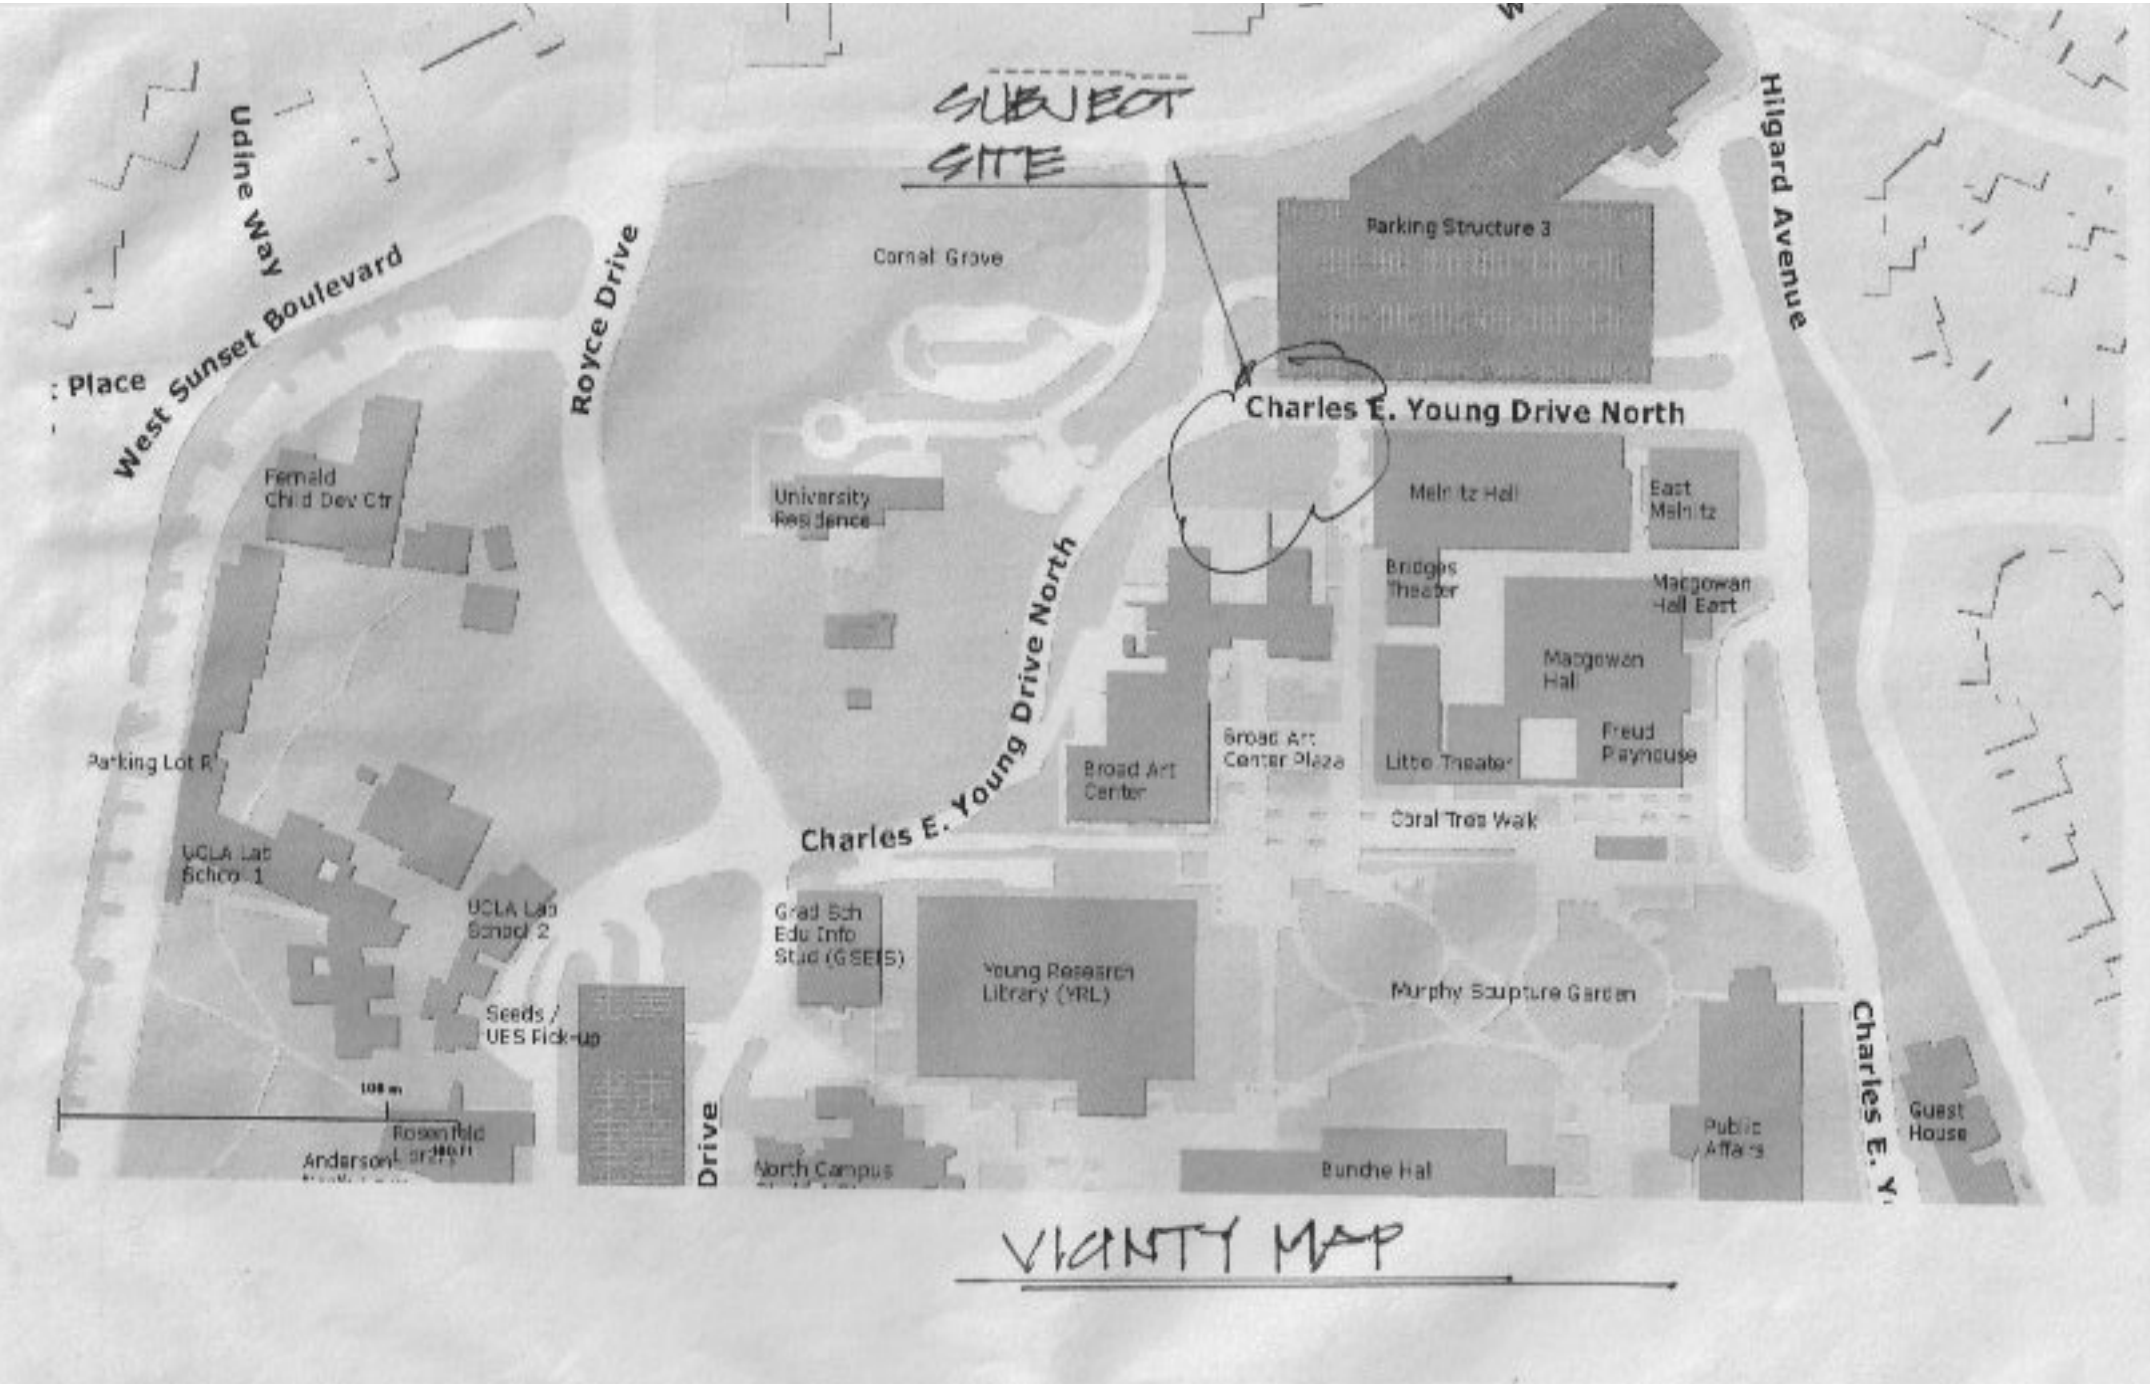

STUDENT NAME: CLAYTON DAILY	
COURSE: LANDSCAPE DESIGN 2	
INSTRUCTOR: JIM SMITH	
SITE NAME AND ADDRESS: UCLA NORTHEAST CAMPUS LOS ANGELES, CA 90095	
DRAWING TITLE: MELNITZ STAIRS REDEVELOPMENT LOCATION & ANALYSIS	
AERIAL IMAGE:	
DRAWING NOTES:	
NORTH ARROW: 	
SCALE BAR:	
DRAWING SCALE: SEE DRAWING	
SHEET NUMBER:	SHEET NUMBER IN SET:

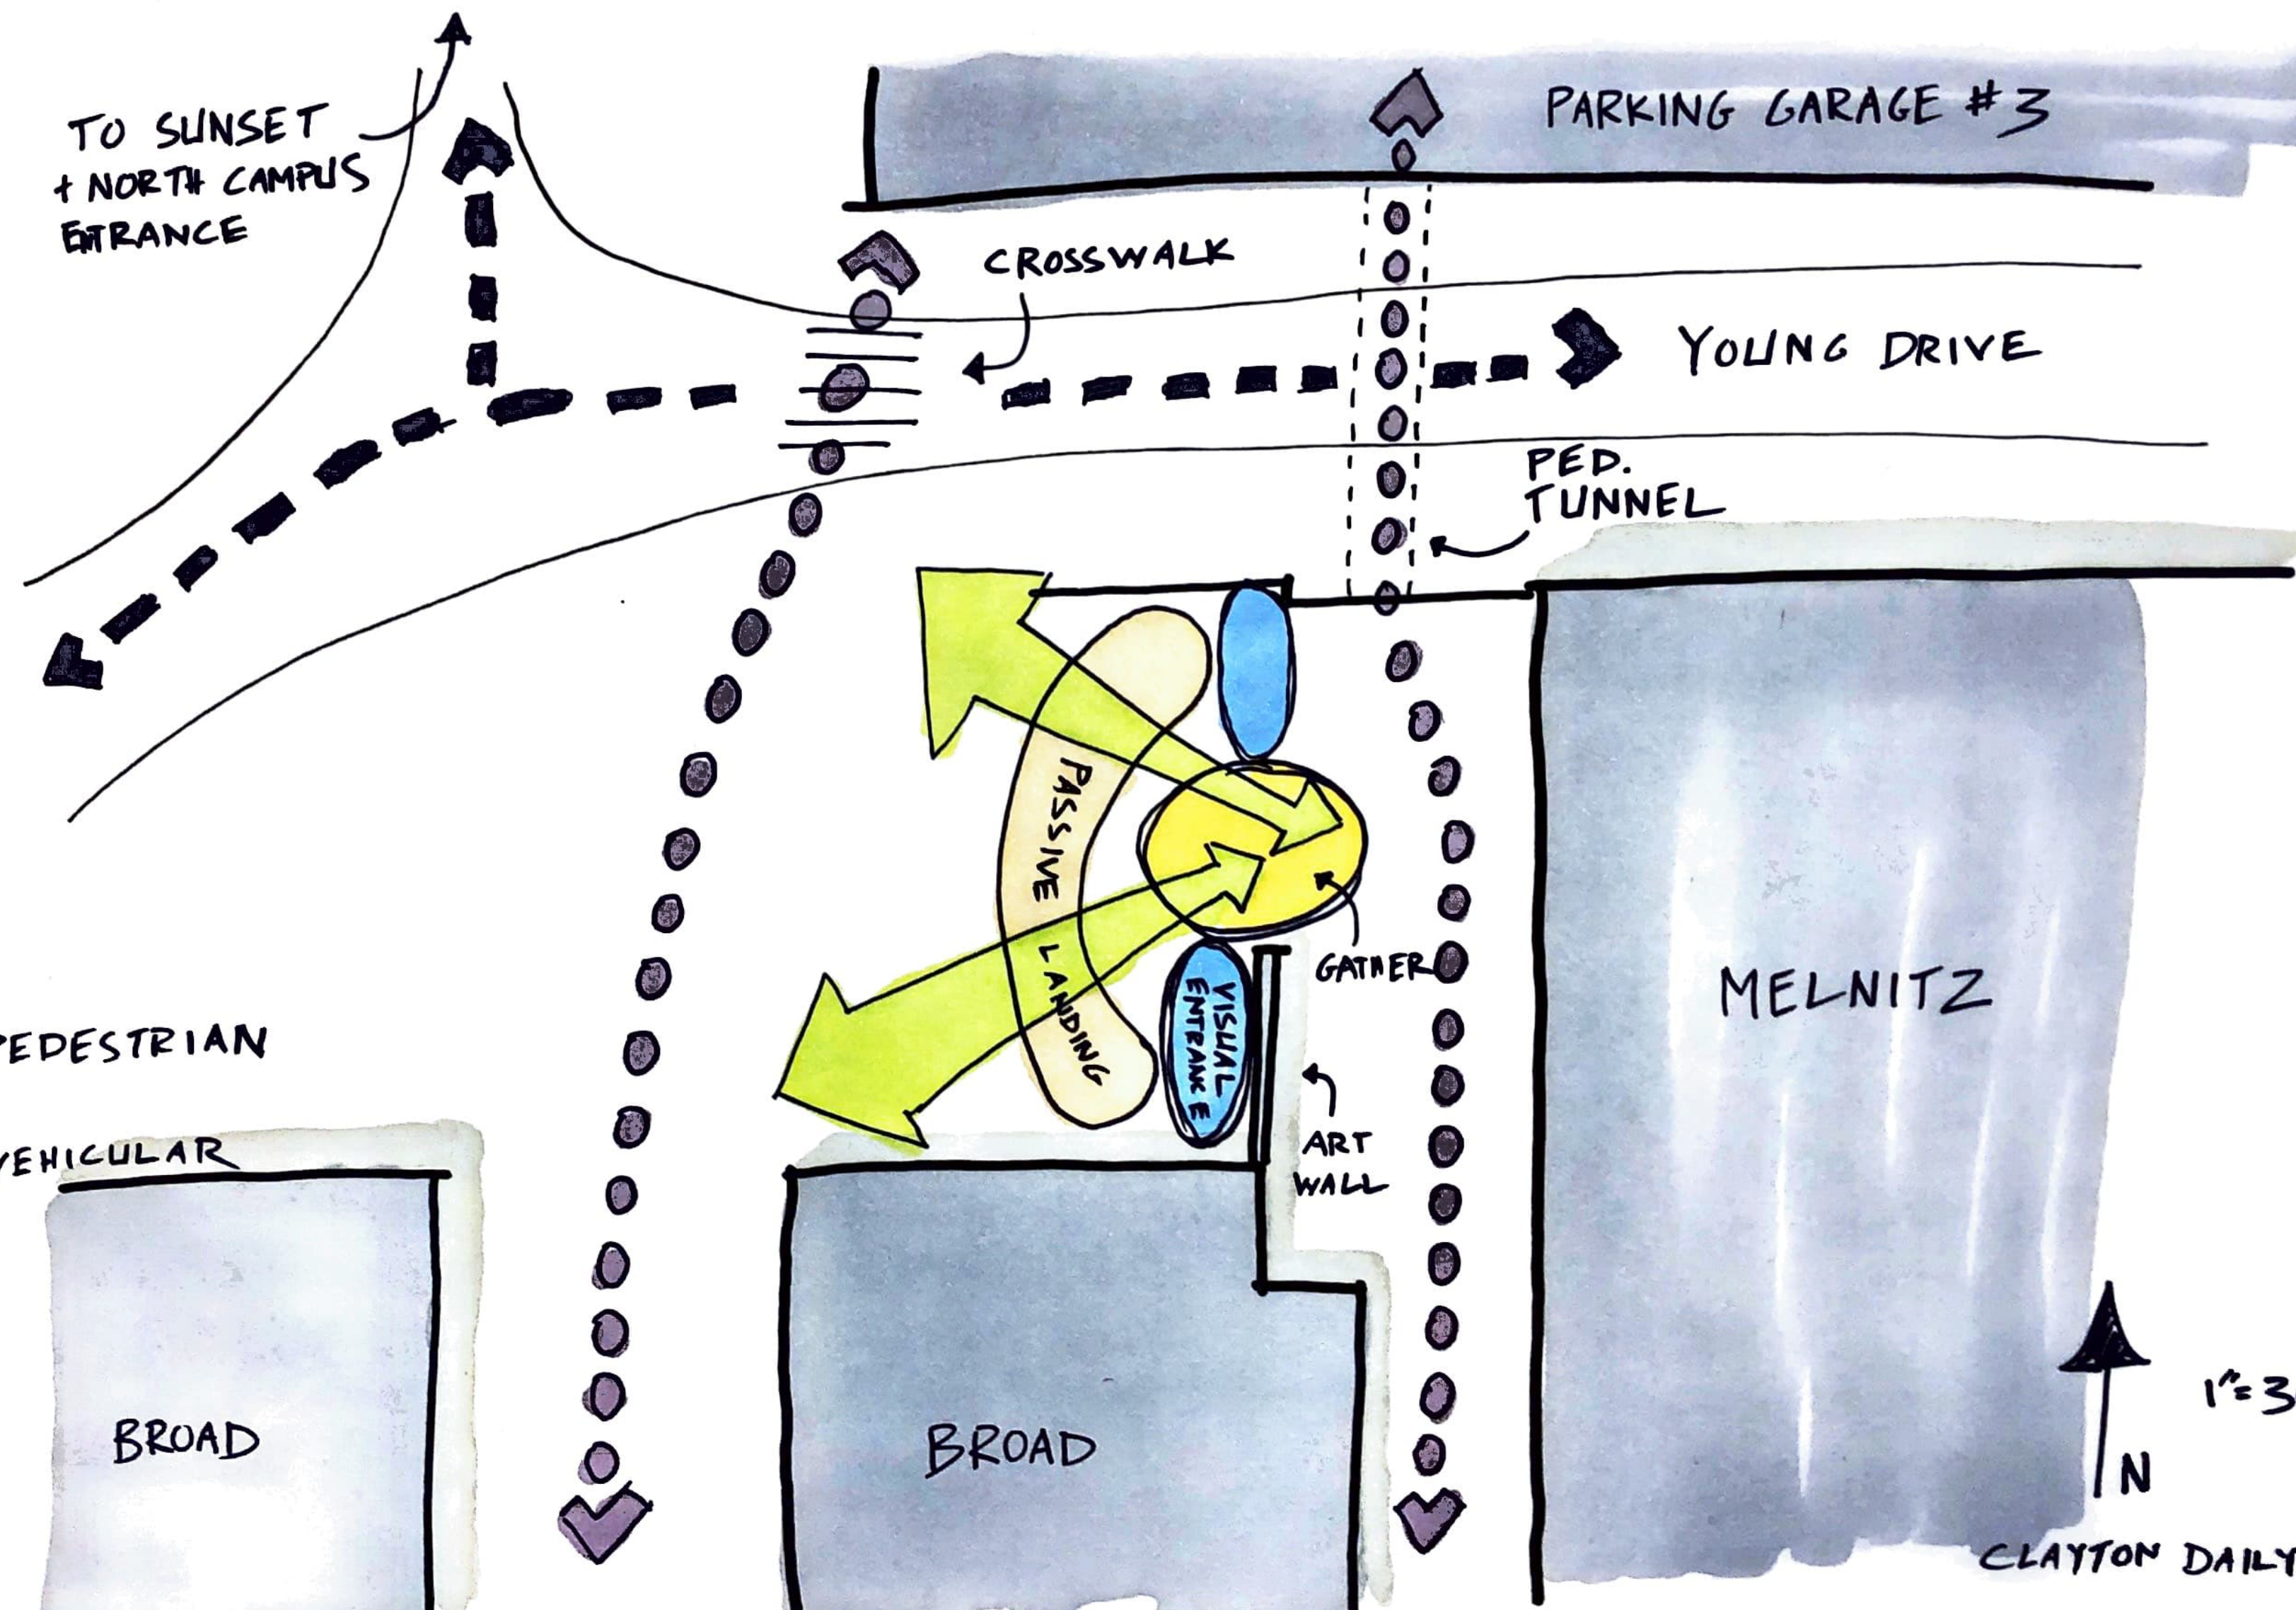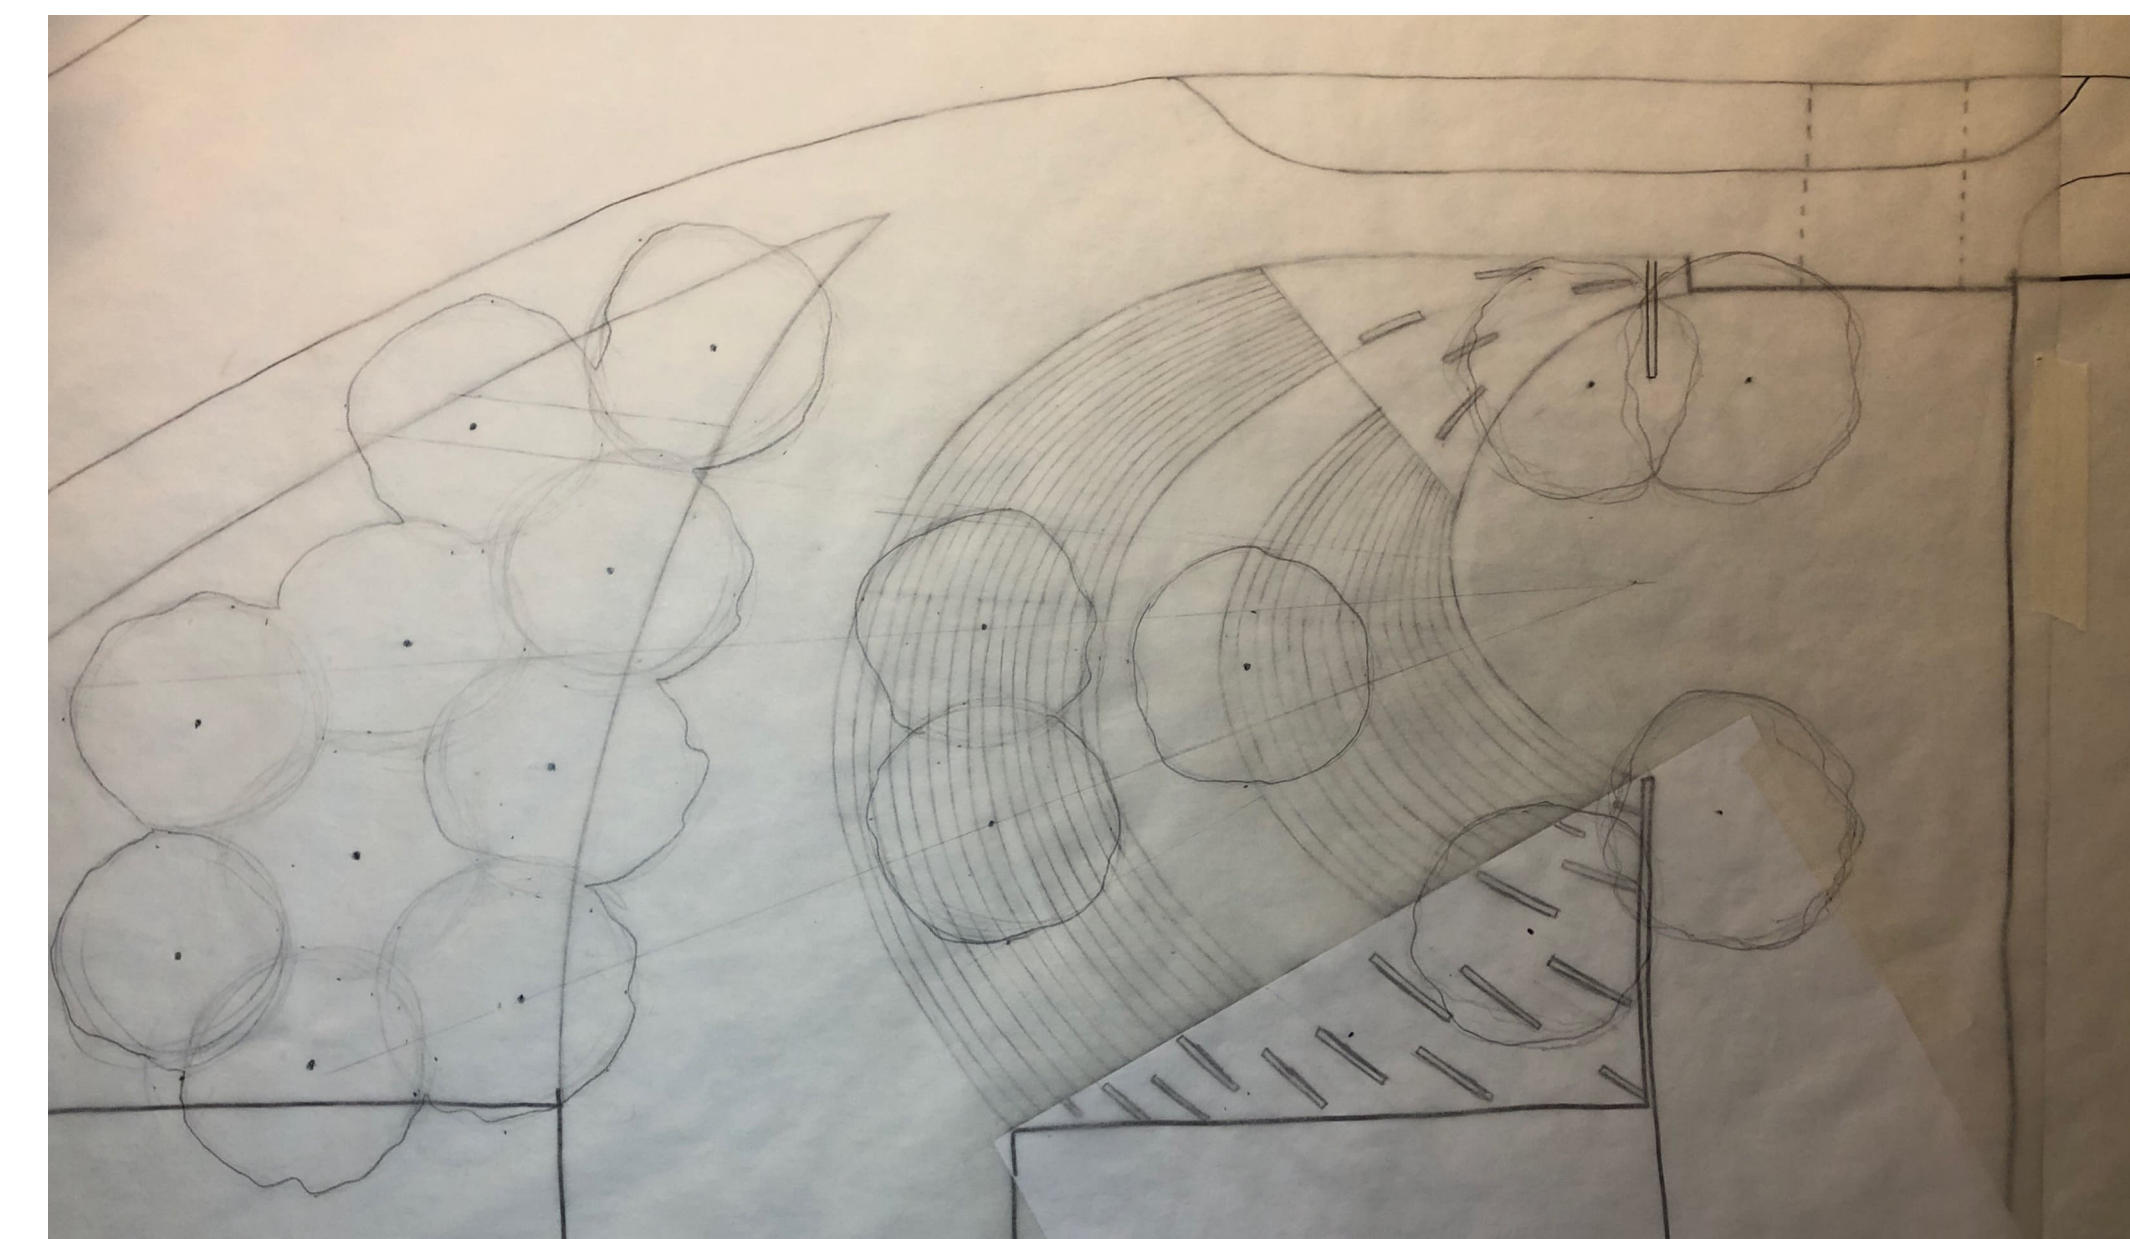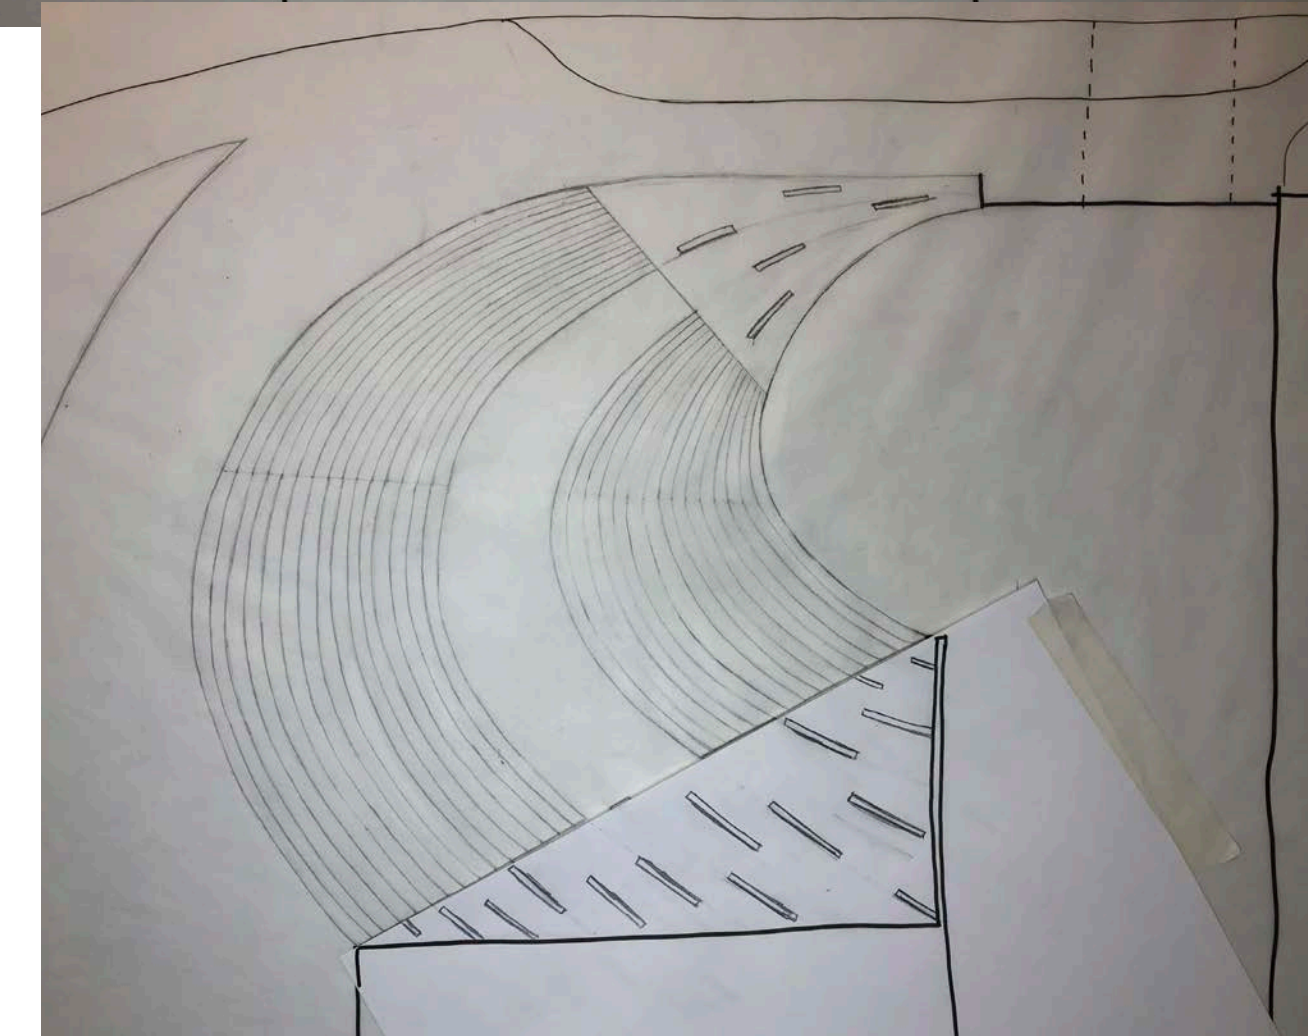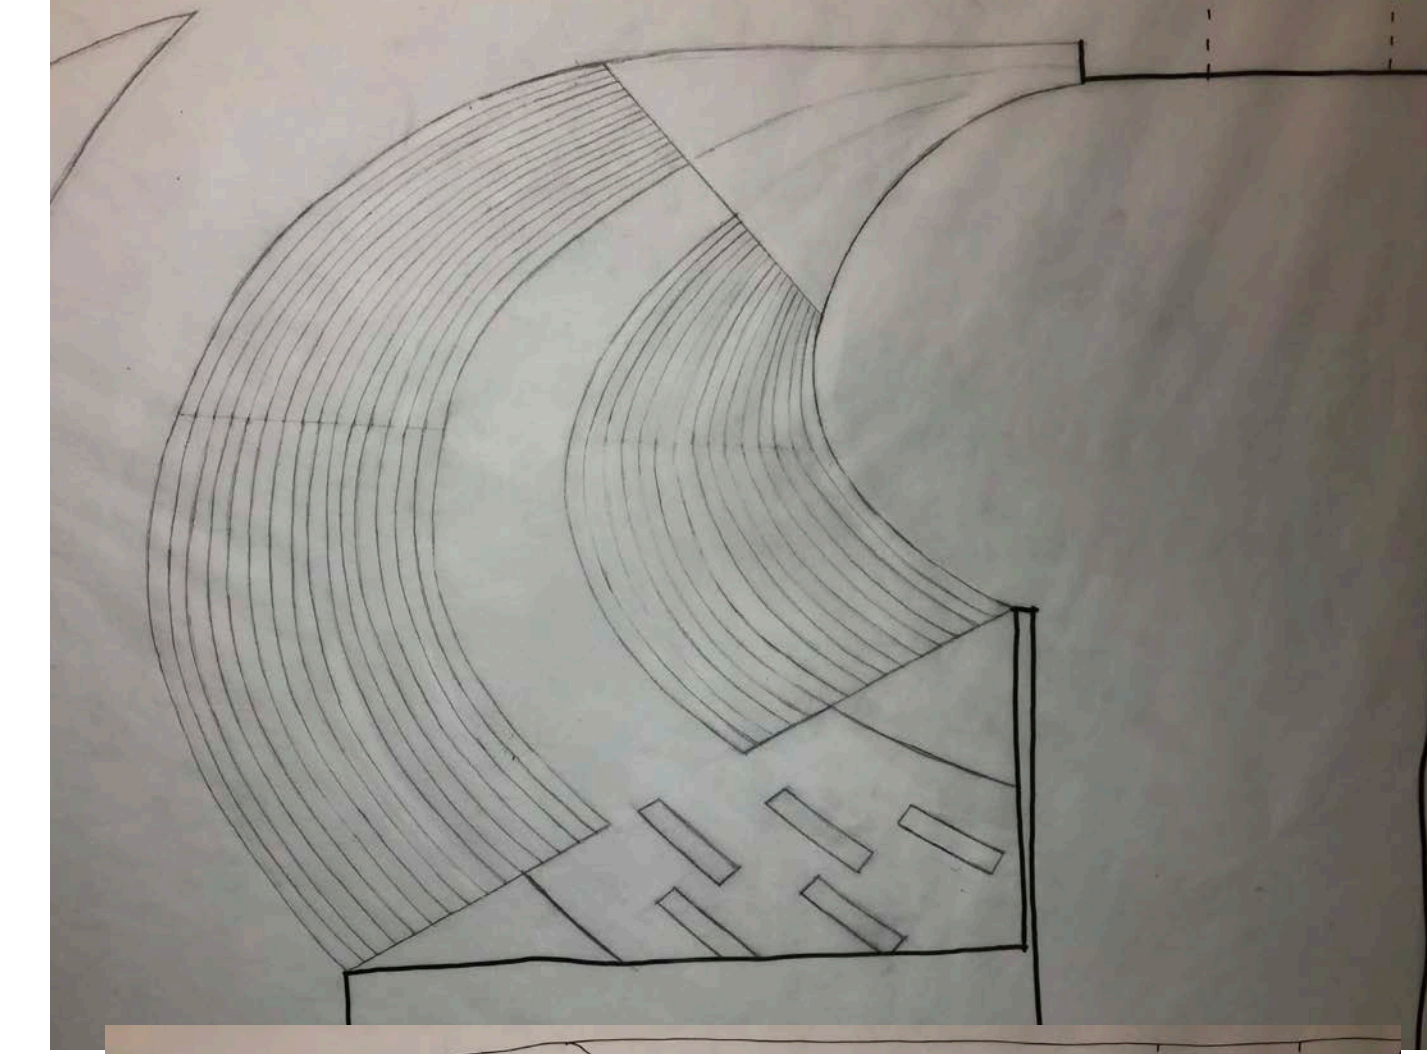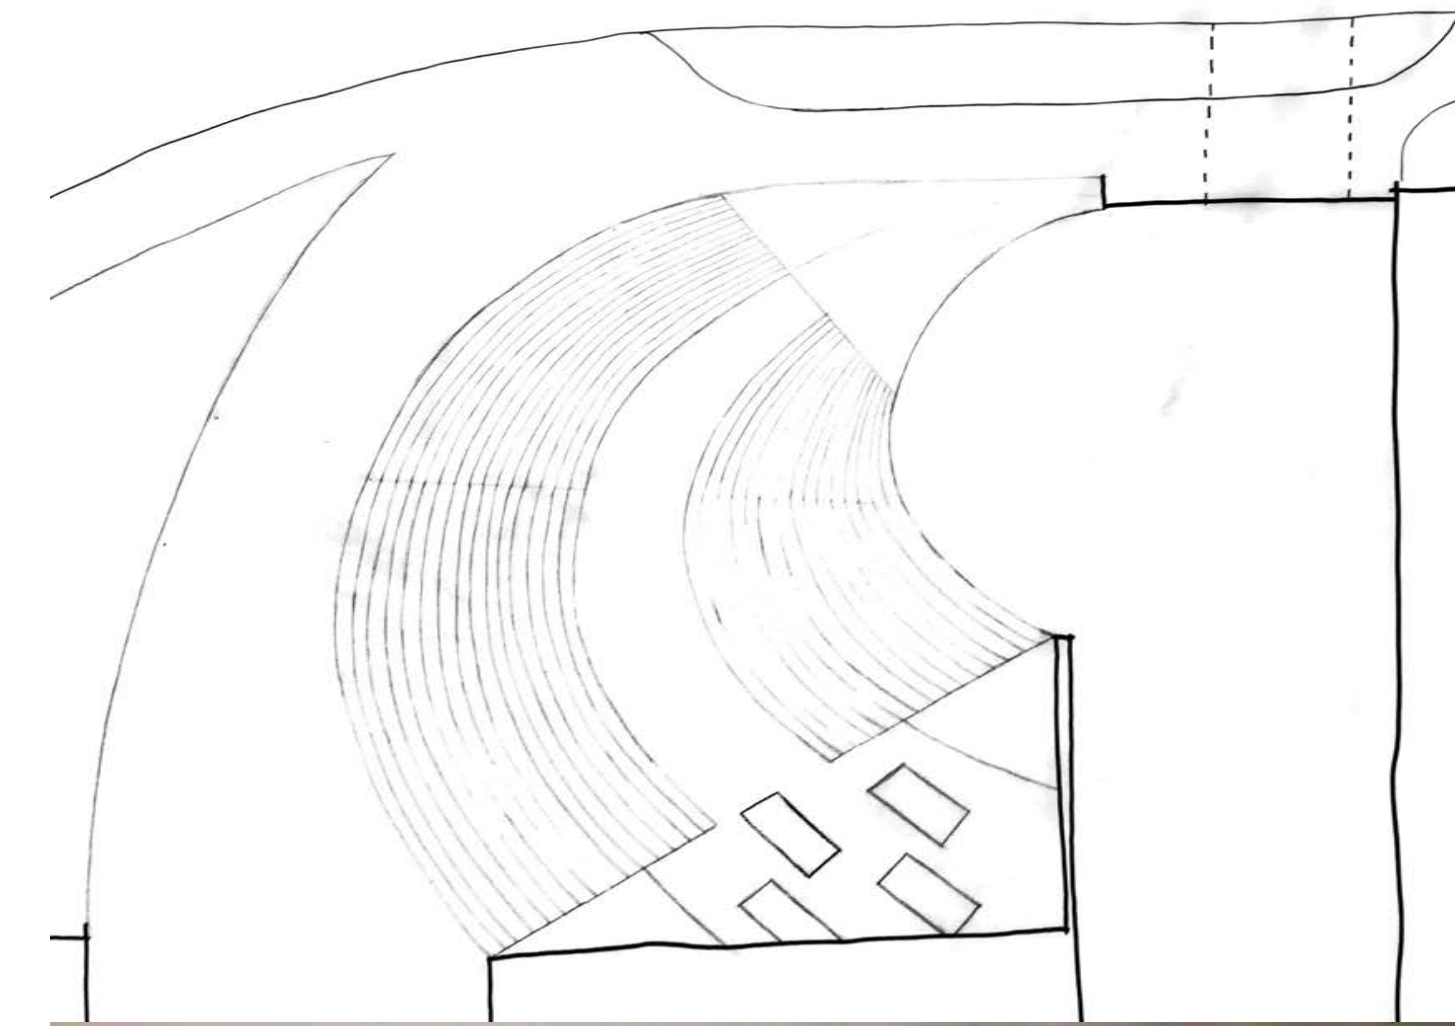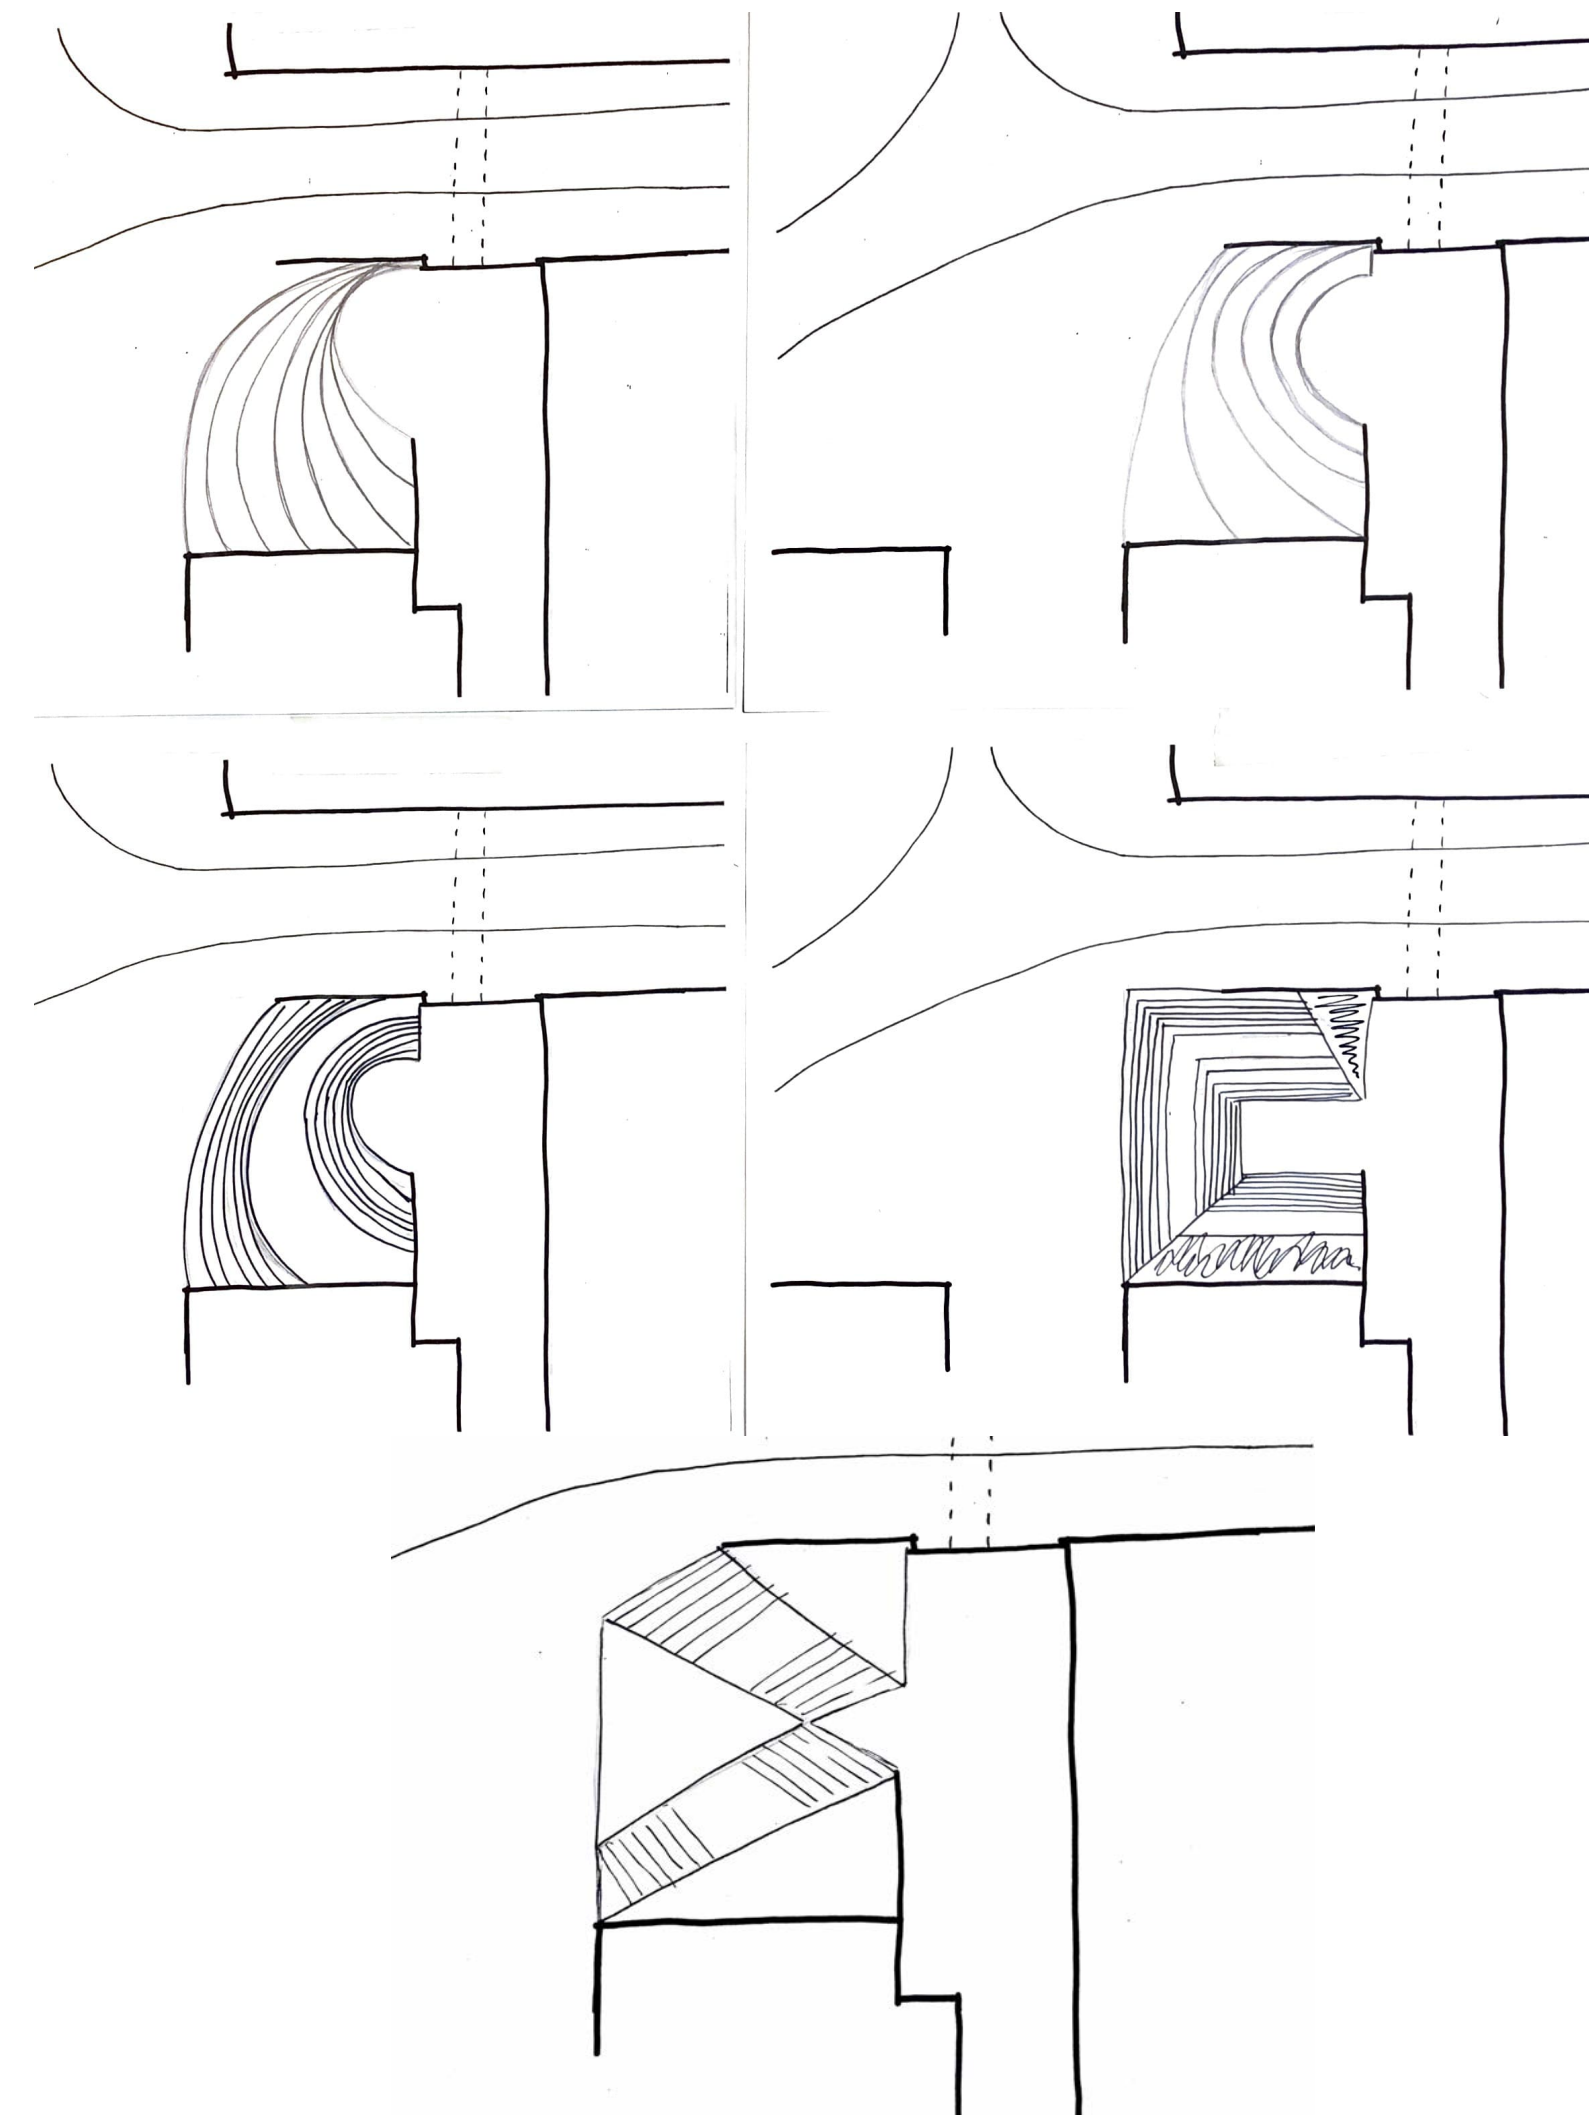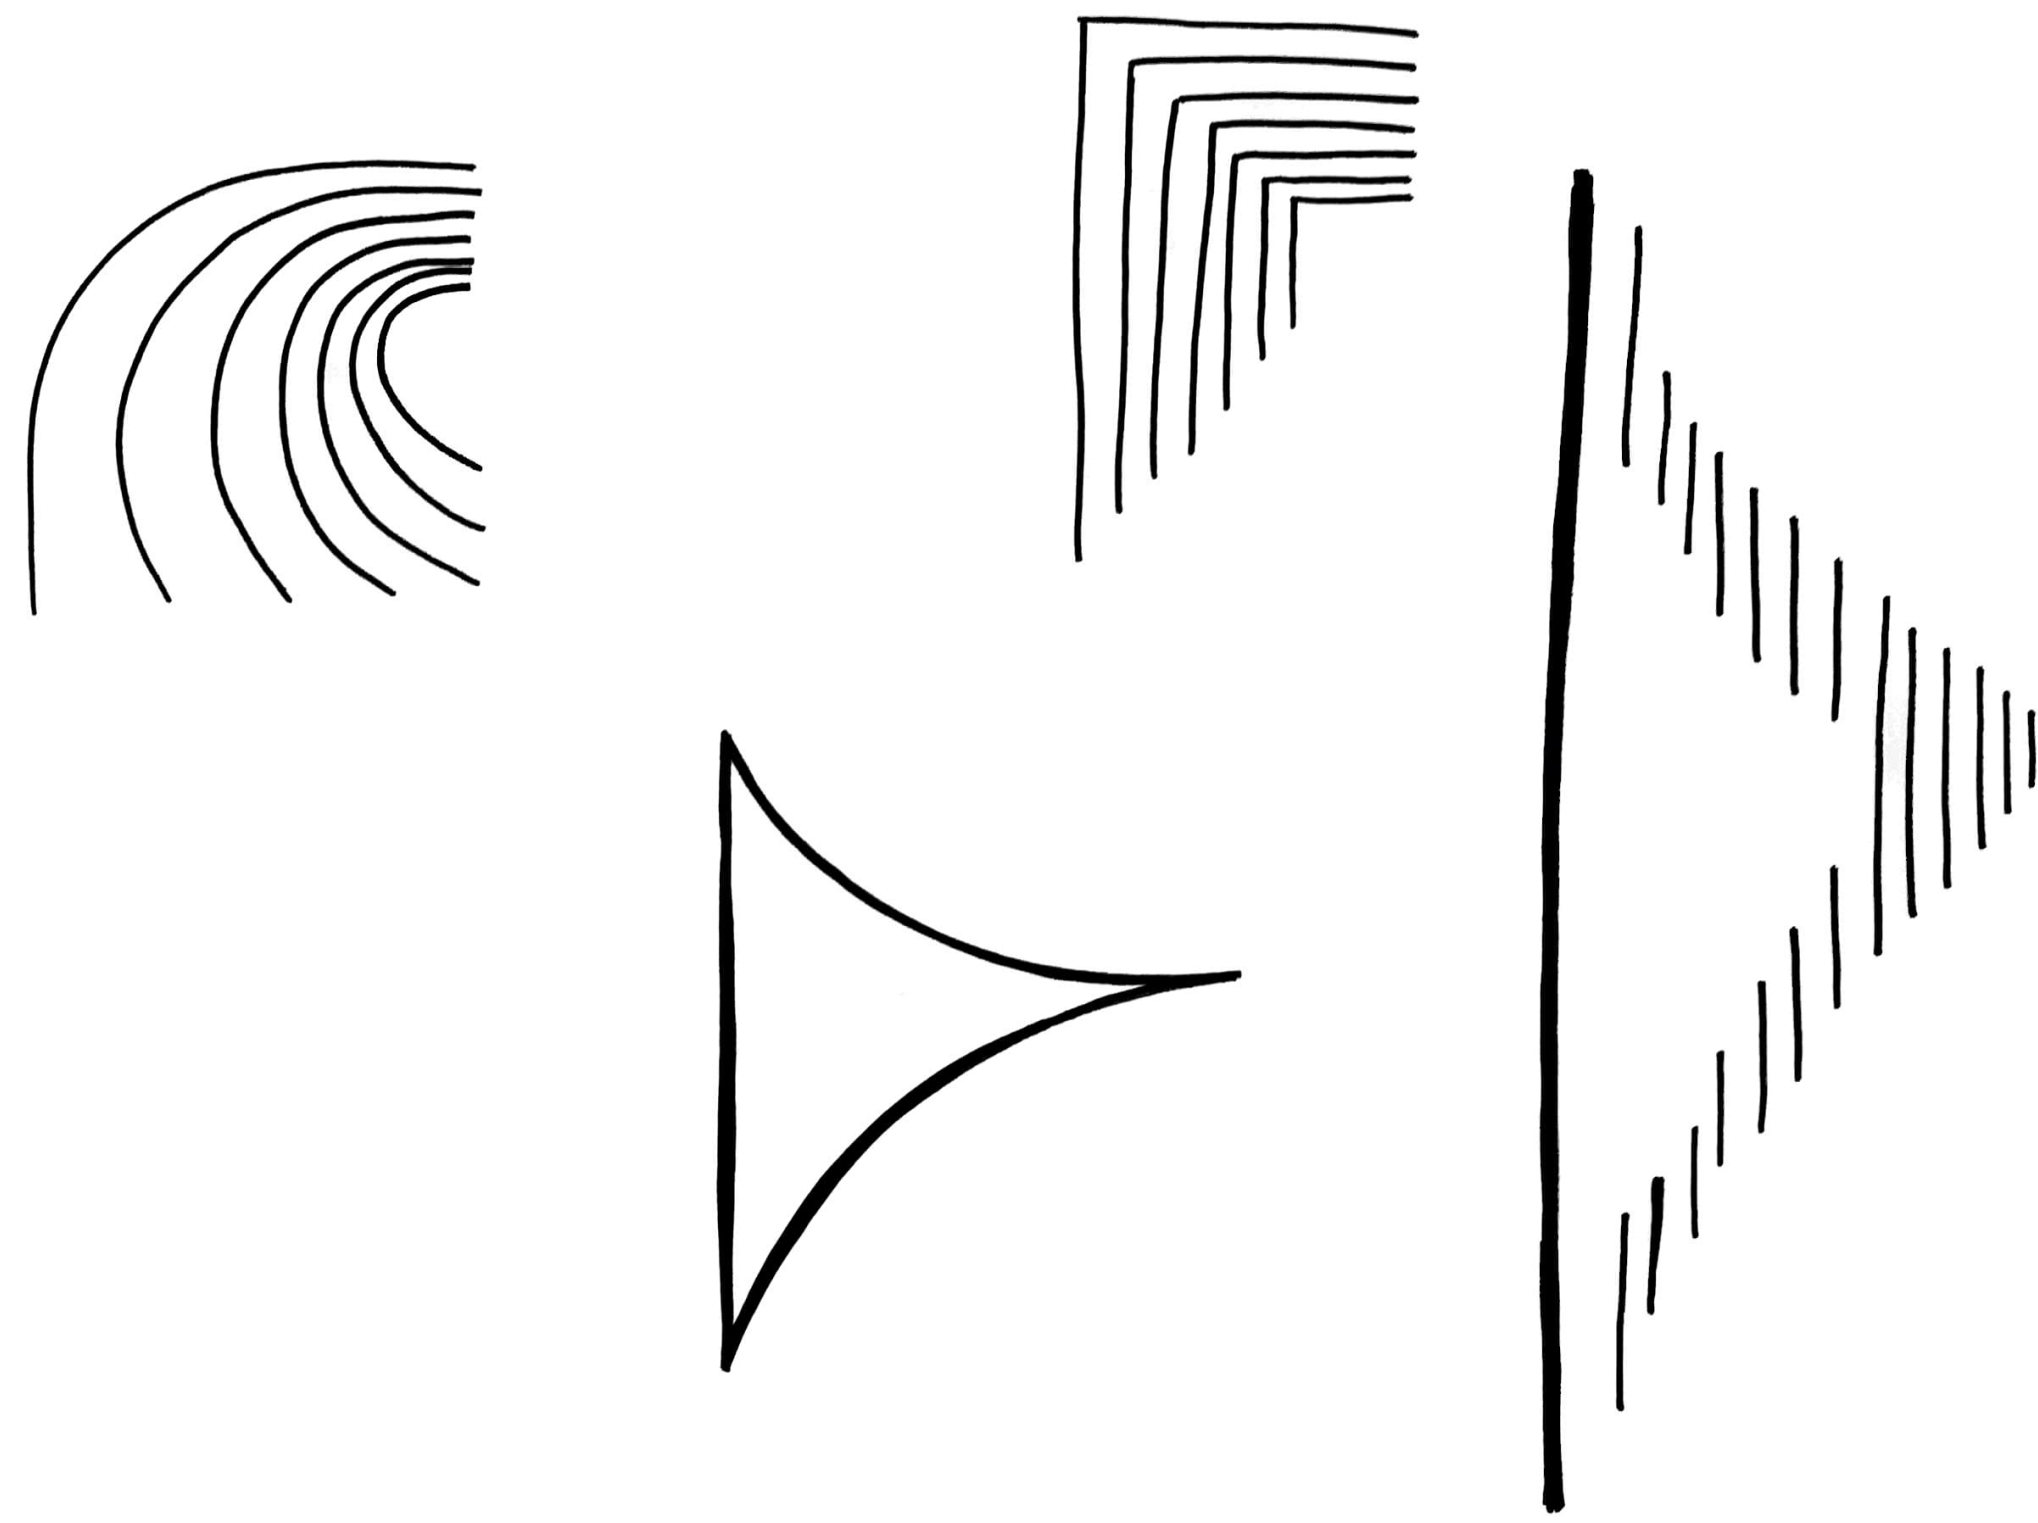

PEDESTRIAN
VEHICULAR

BROAD


BROAD


MELNITZ






1"=30'

CLAYTON DAILY

STUDENT NAME: CLAYTON DAILY	
COURSE: LANDSCAPE DESIGN 2	
INSTRUCTOR: JIM SMITH	
SITE NAME AND ADDRESS: UCLA NORTHEAST CAMPUS LOS ANGELES, CA 90095	
DRAWING TITLE: MELNITZ STAIRS "BIG IDEA" CONCEPTS TESTING, AND BUBBLE	
AERIAL IMAGE:	
DRAWING NOTES:	
NORTH ARROW: 	
SCALE BAR:	
DRAWING SCALE: SEE DRAWING	
SHEET NUMBER:	SHEET NUMBER IN SET:

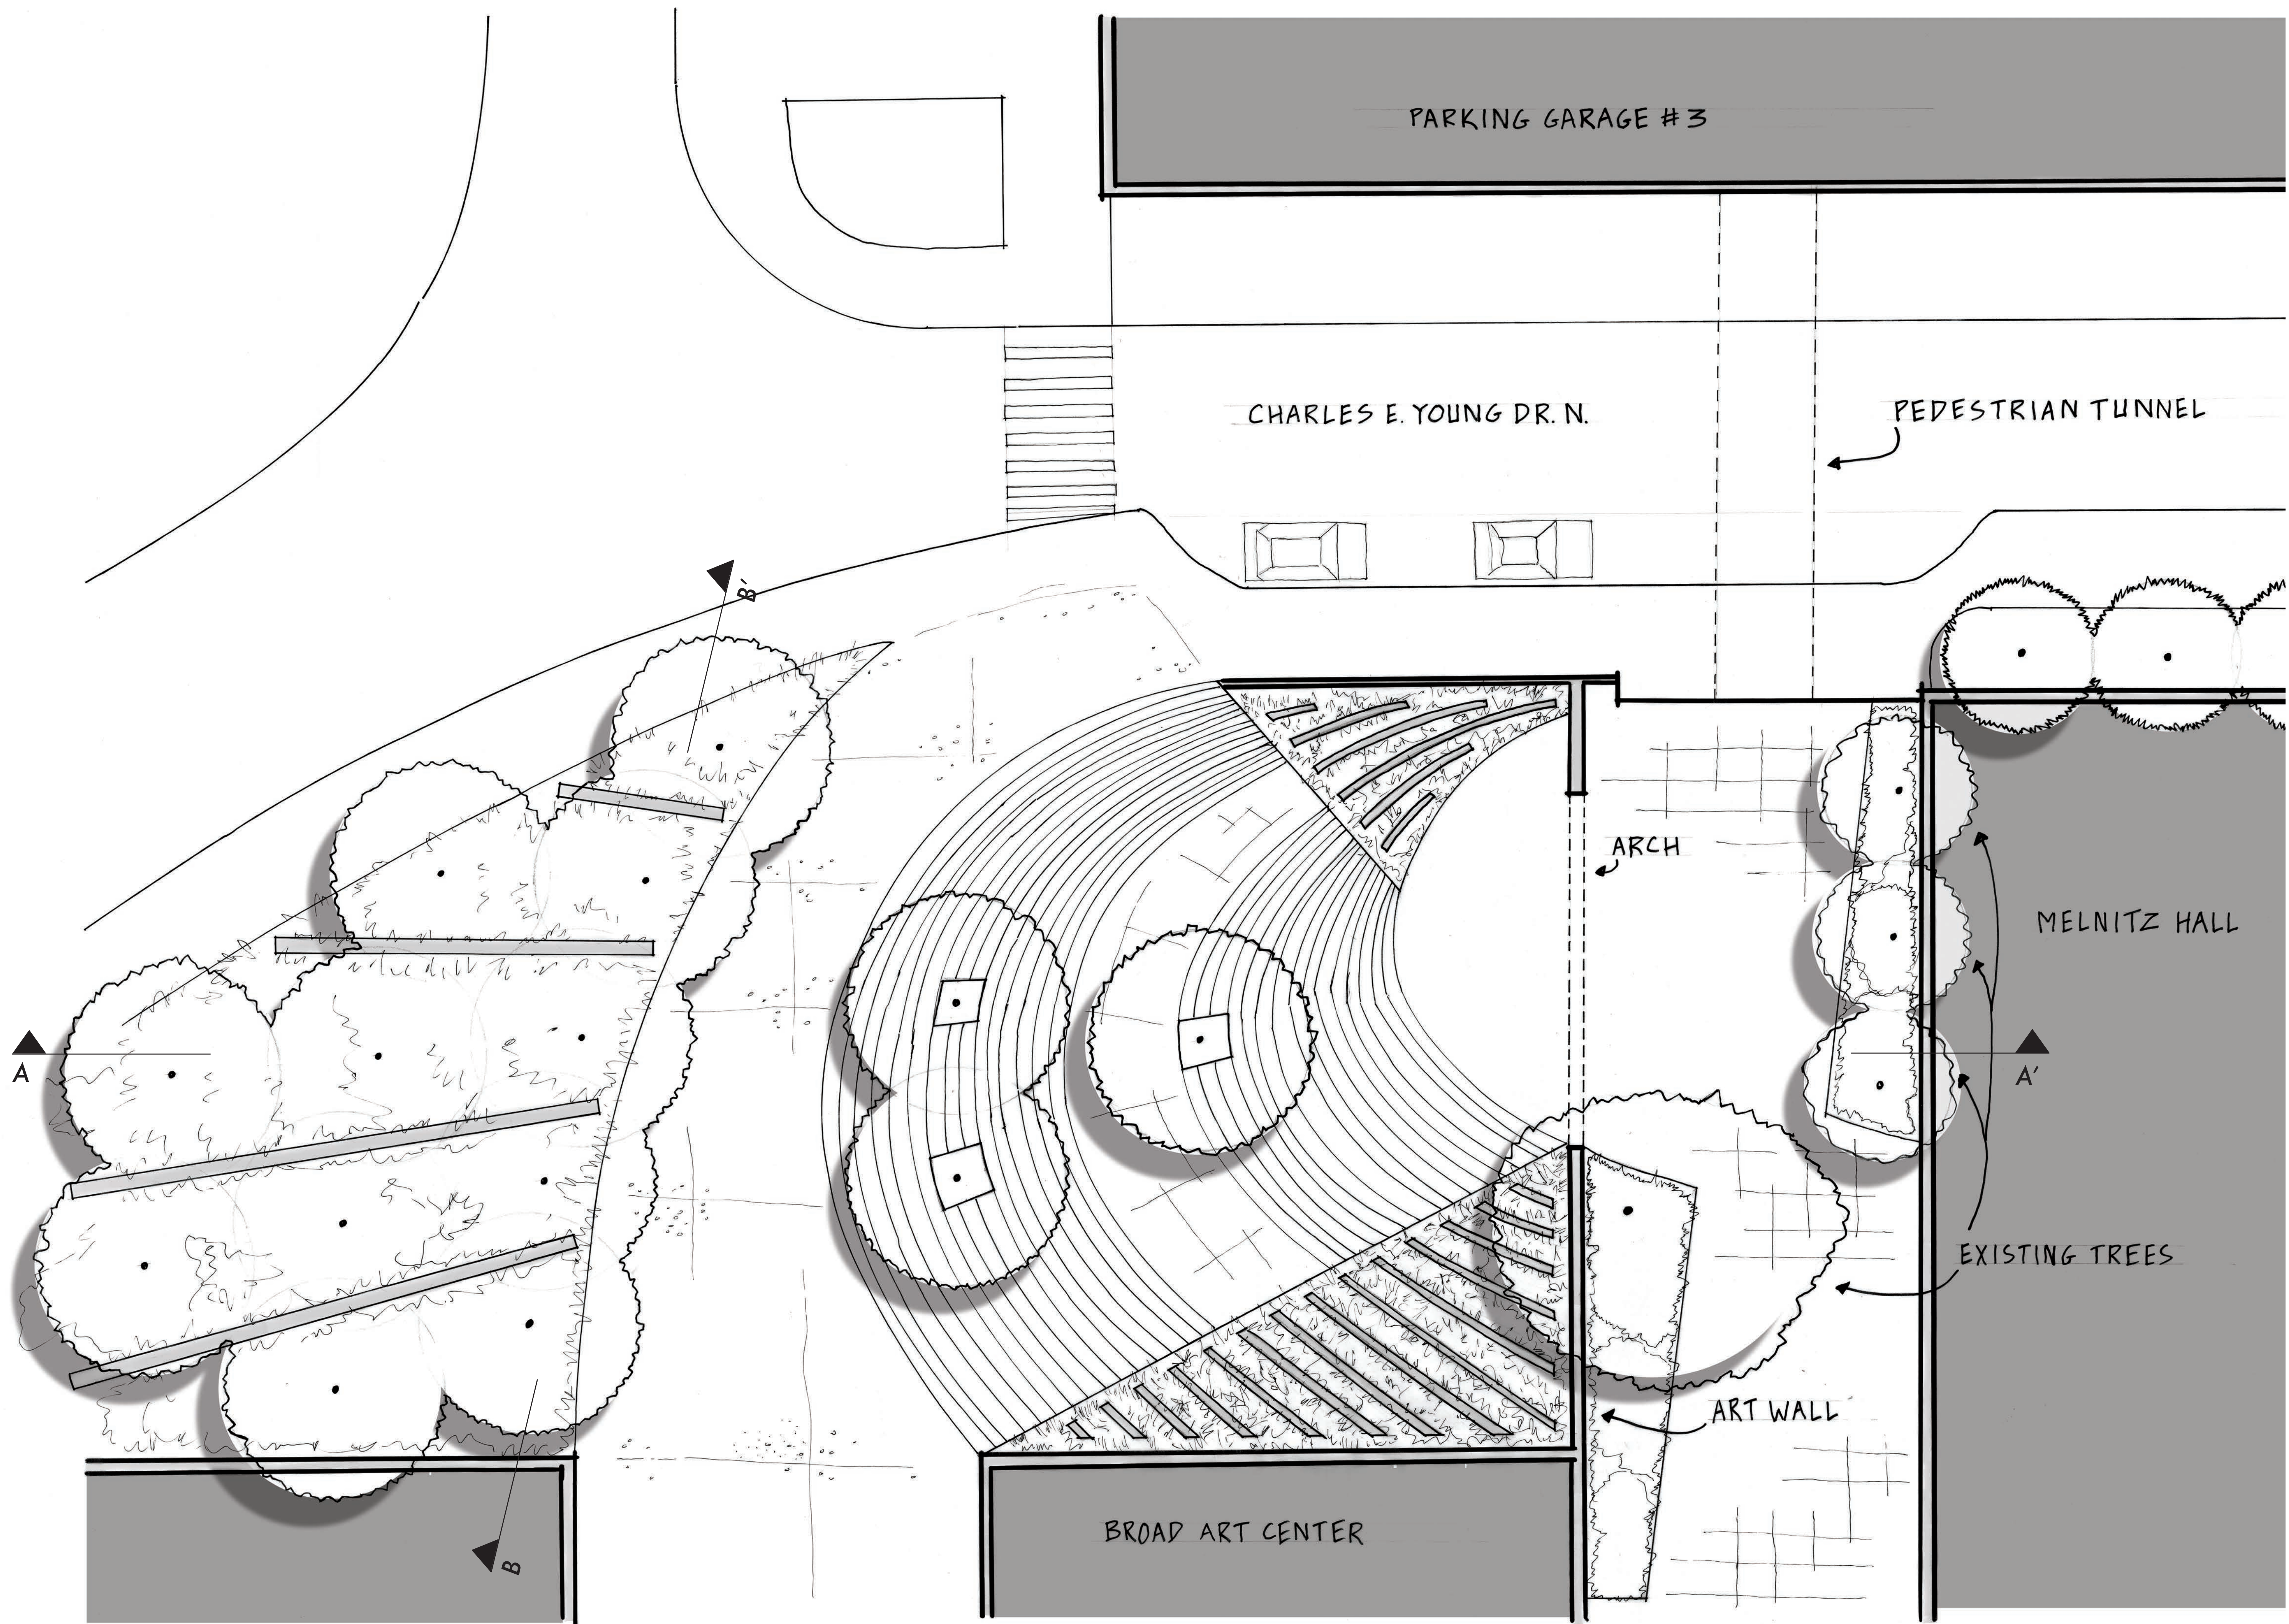

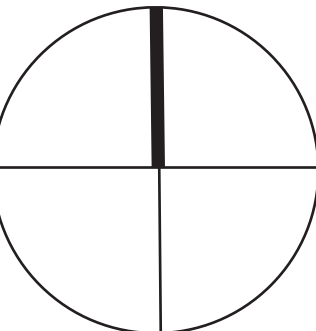STUDENT NAME: CLAYTON DAILY	
COURSE: LANDSCAPE DESIGN 2	
INSTRUCTOR: JIM SMITH	
SITE NAME AND ADDRESS: UCLA NORTHEAST CAMPUS LOS ANGELES, CA 90095	
DRAWING TITLE: MELNITZ STAIRS REDEVELOPMENT PLAN	
AERIAL IMAGE:	
DRAWING NOTES:	
NORTH ARROW: 	
SCALE BAR: 0 2.5' 5' 10' 20'	
DRAWING SCALE: 1" = 10'	
SHEET NUMBER:	SHEET NUMBER IN SET:

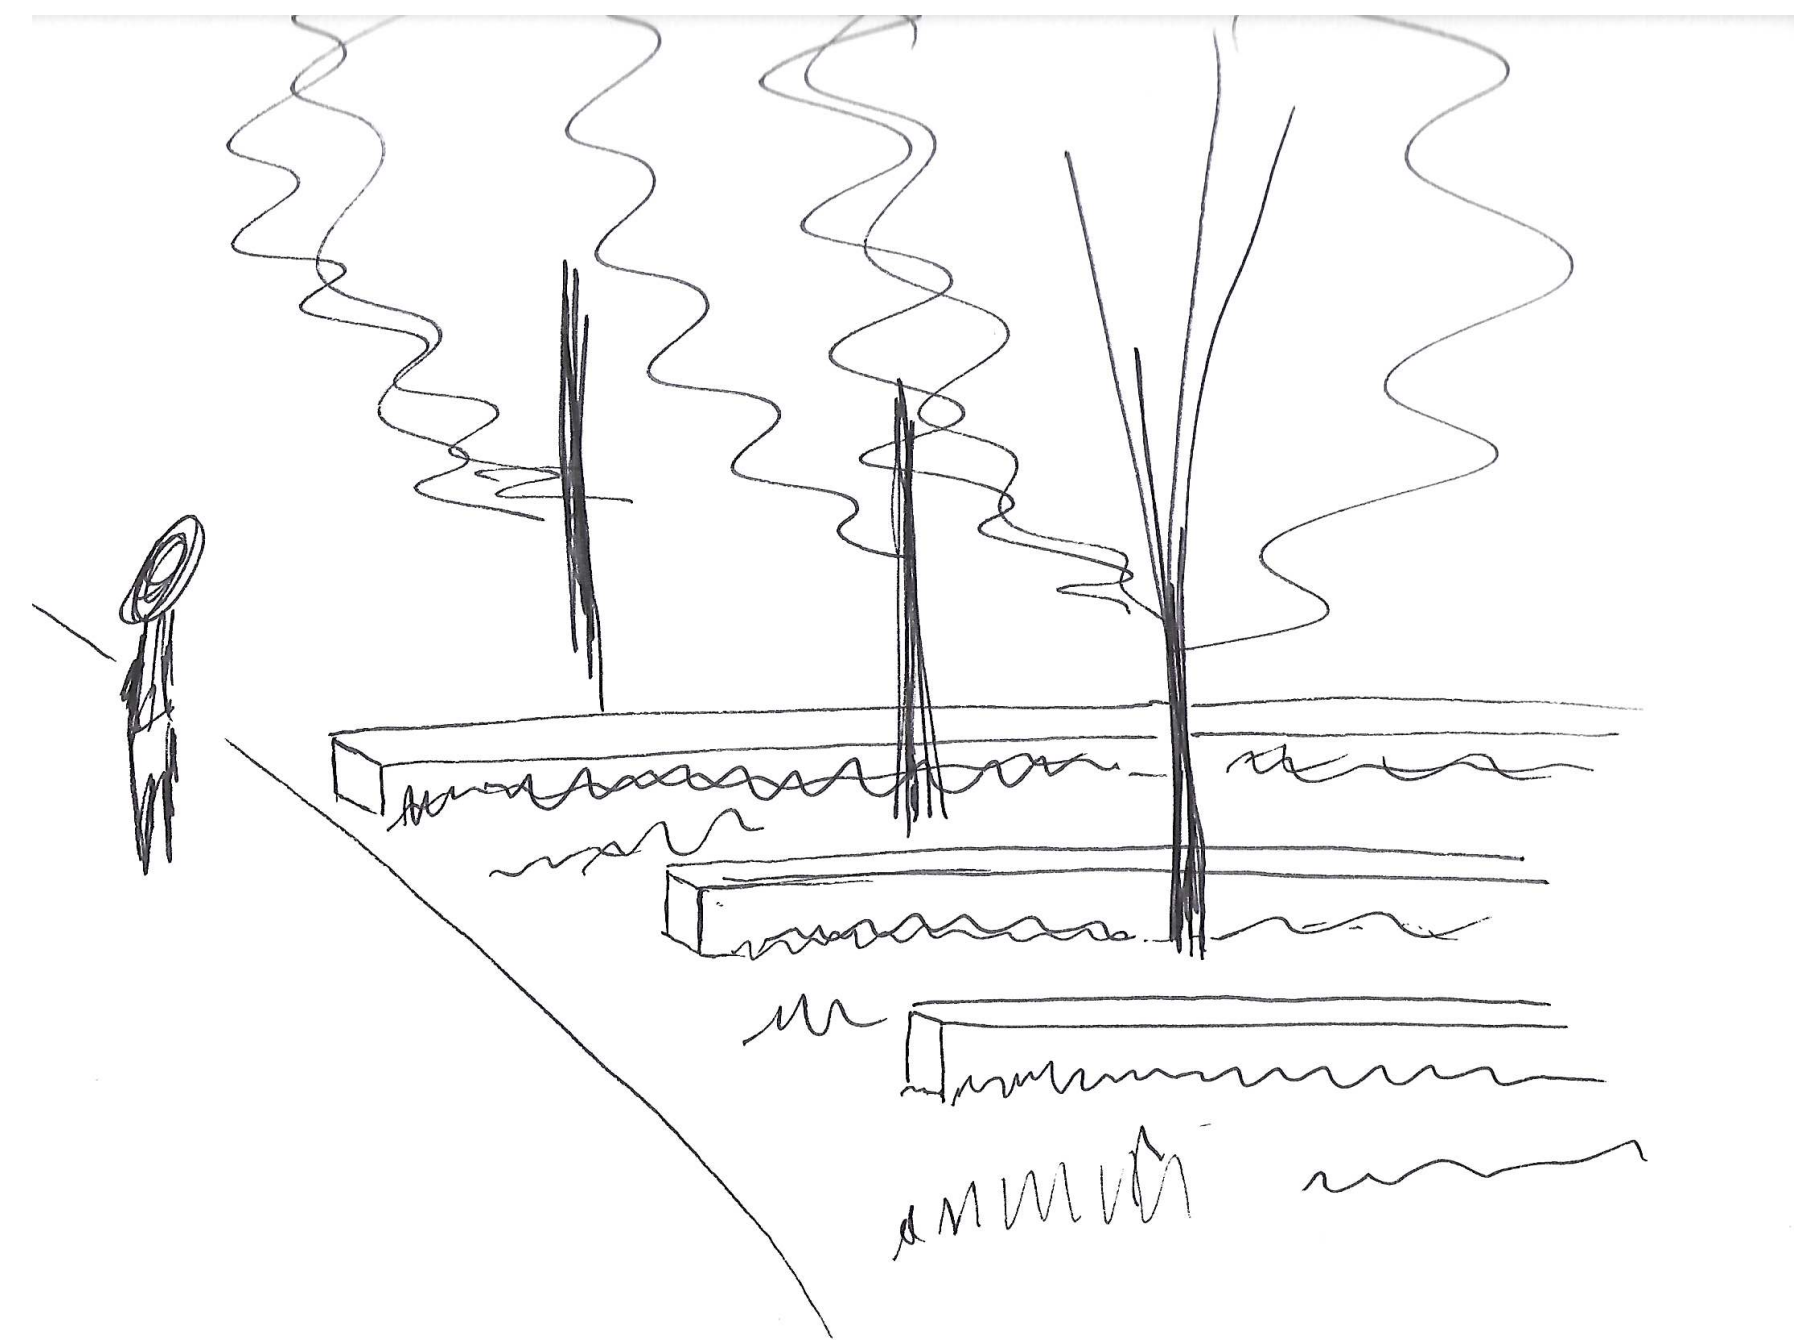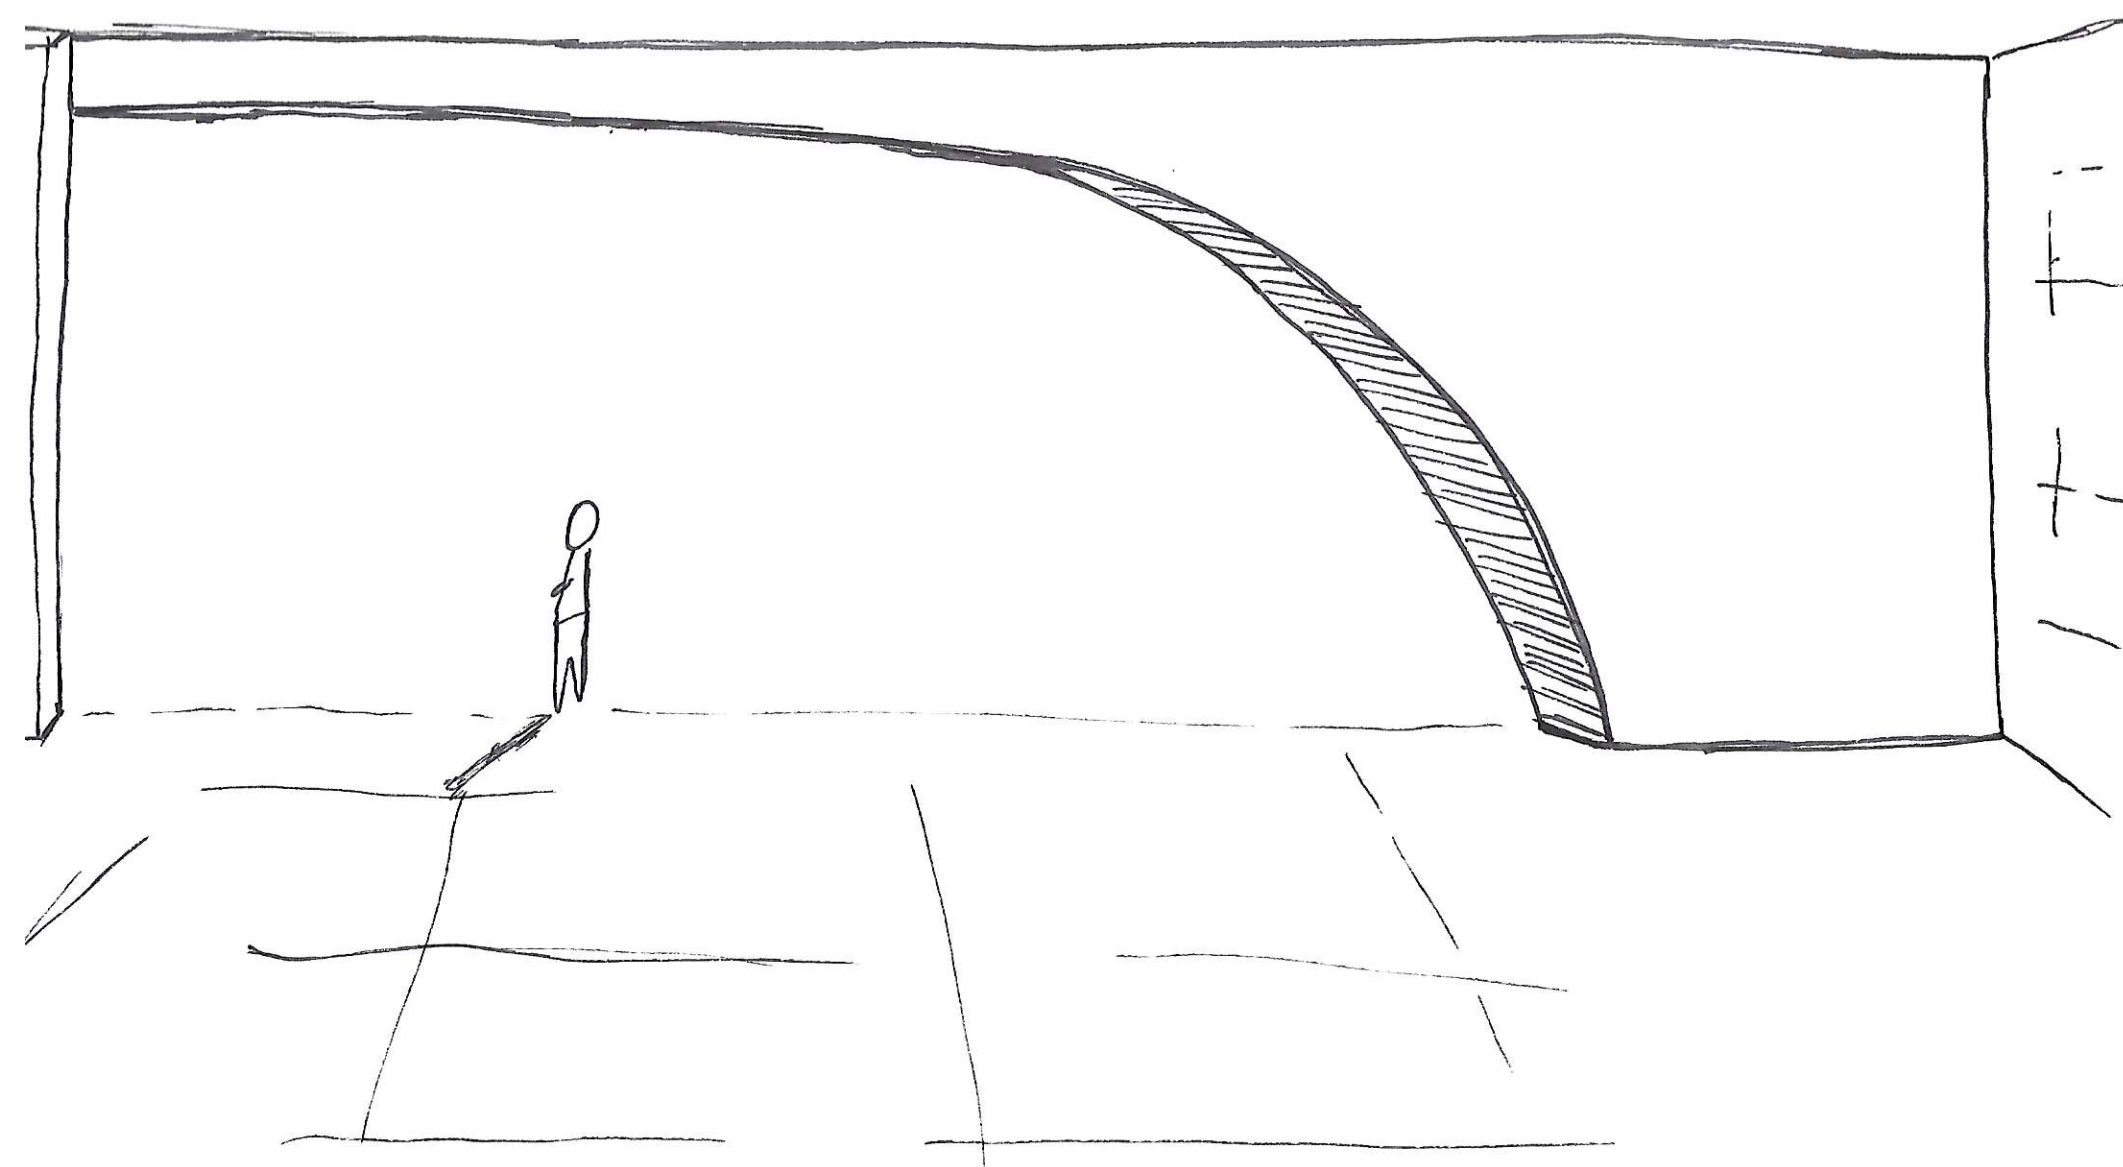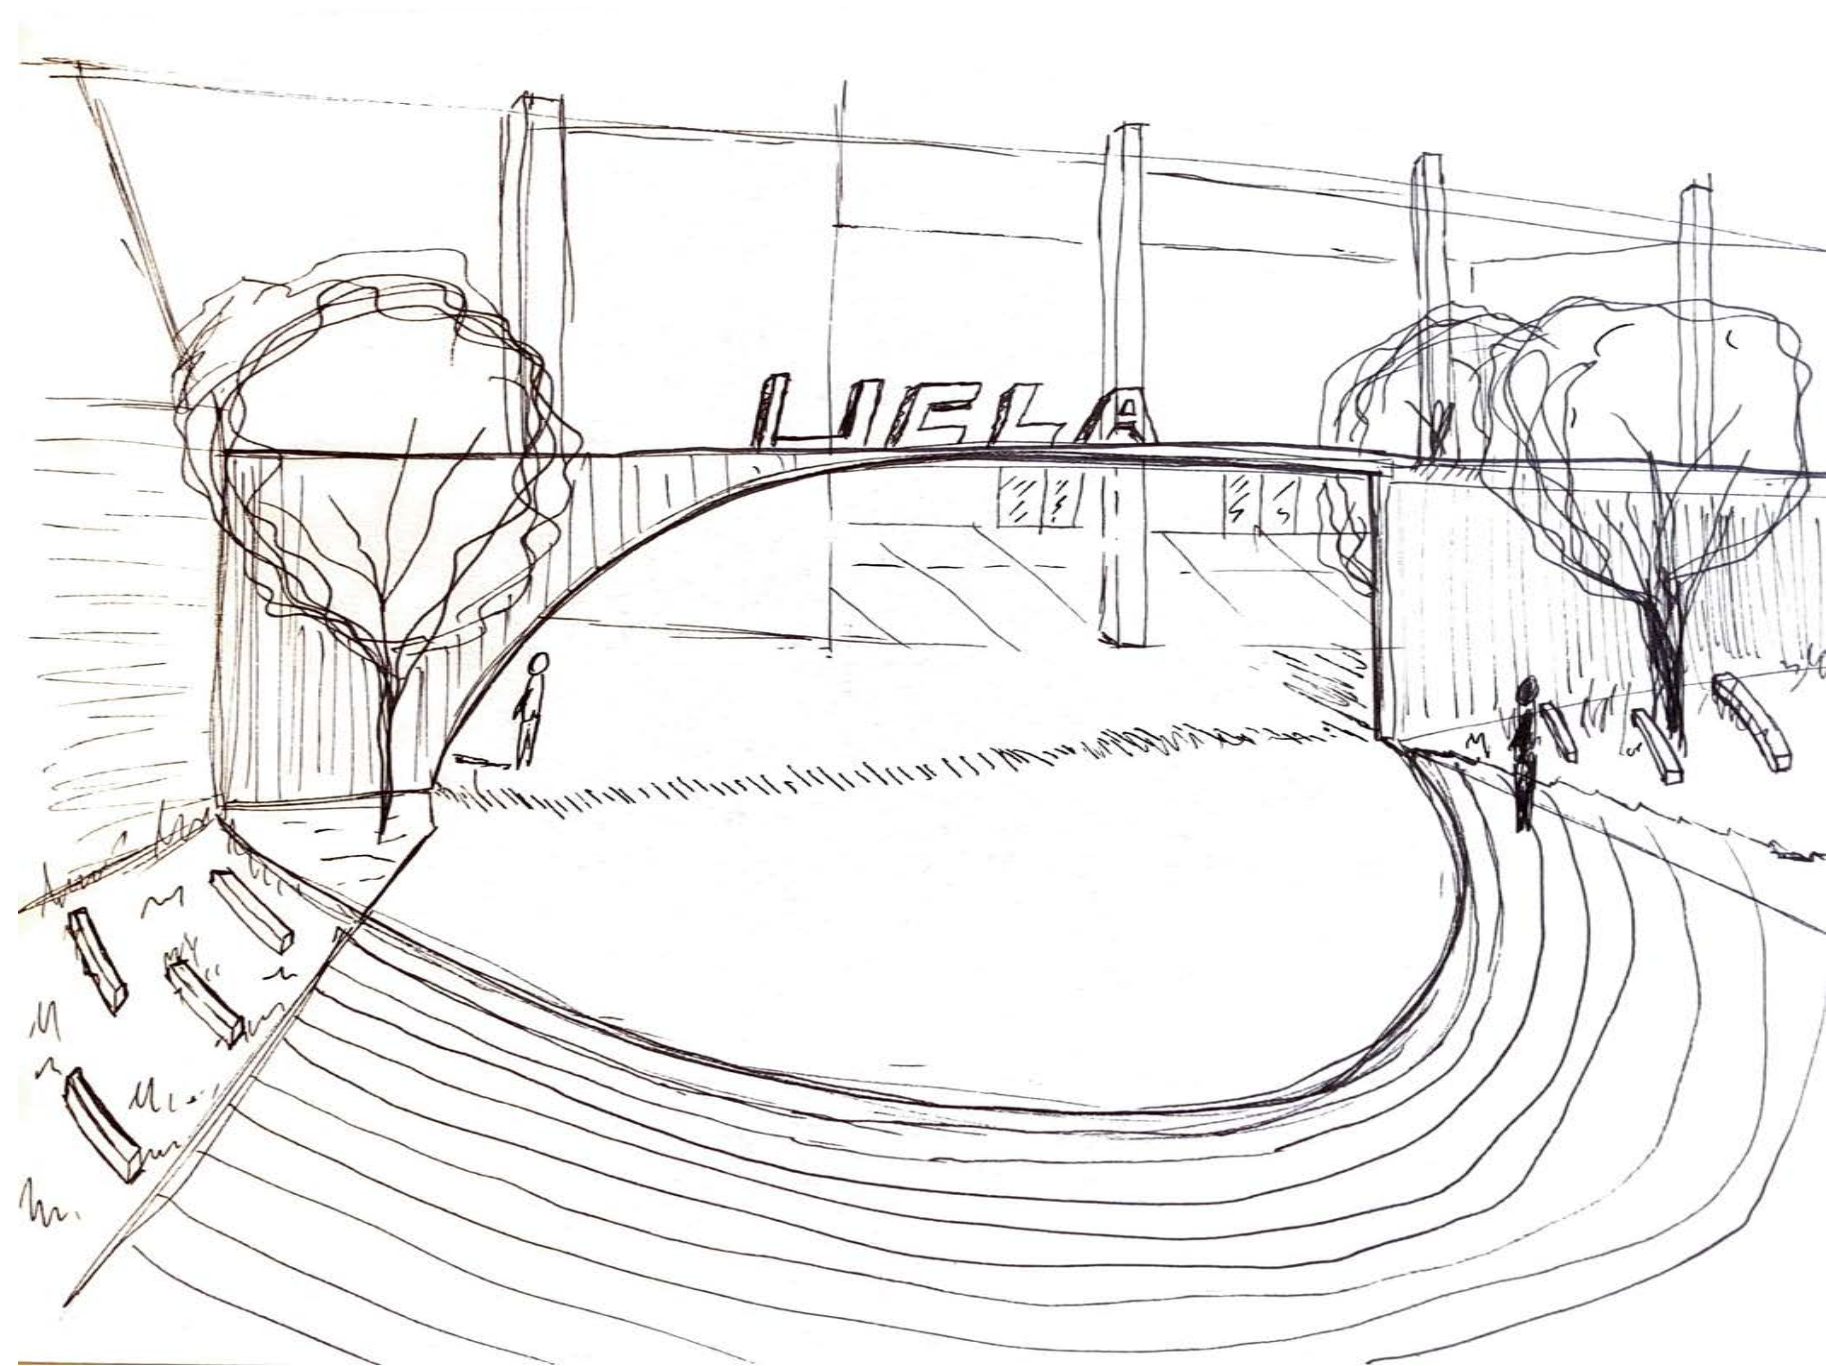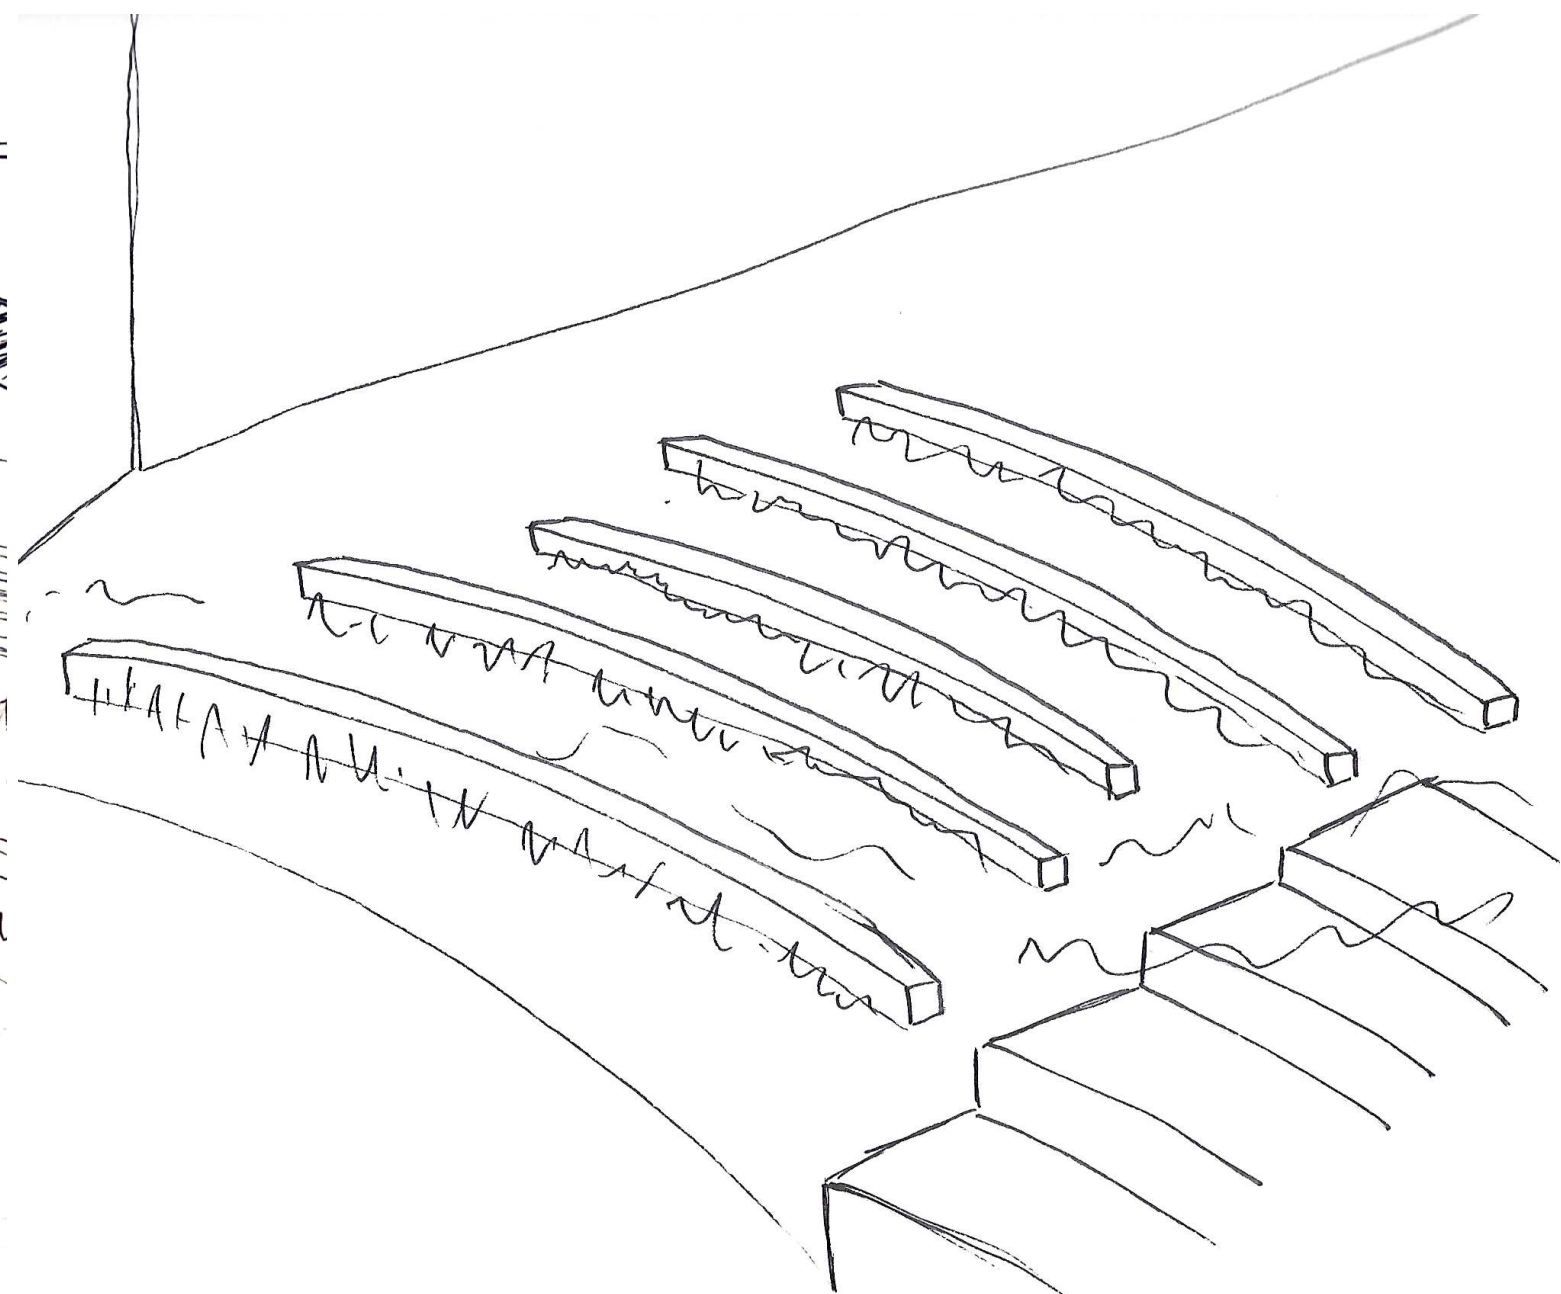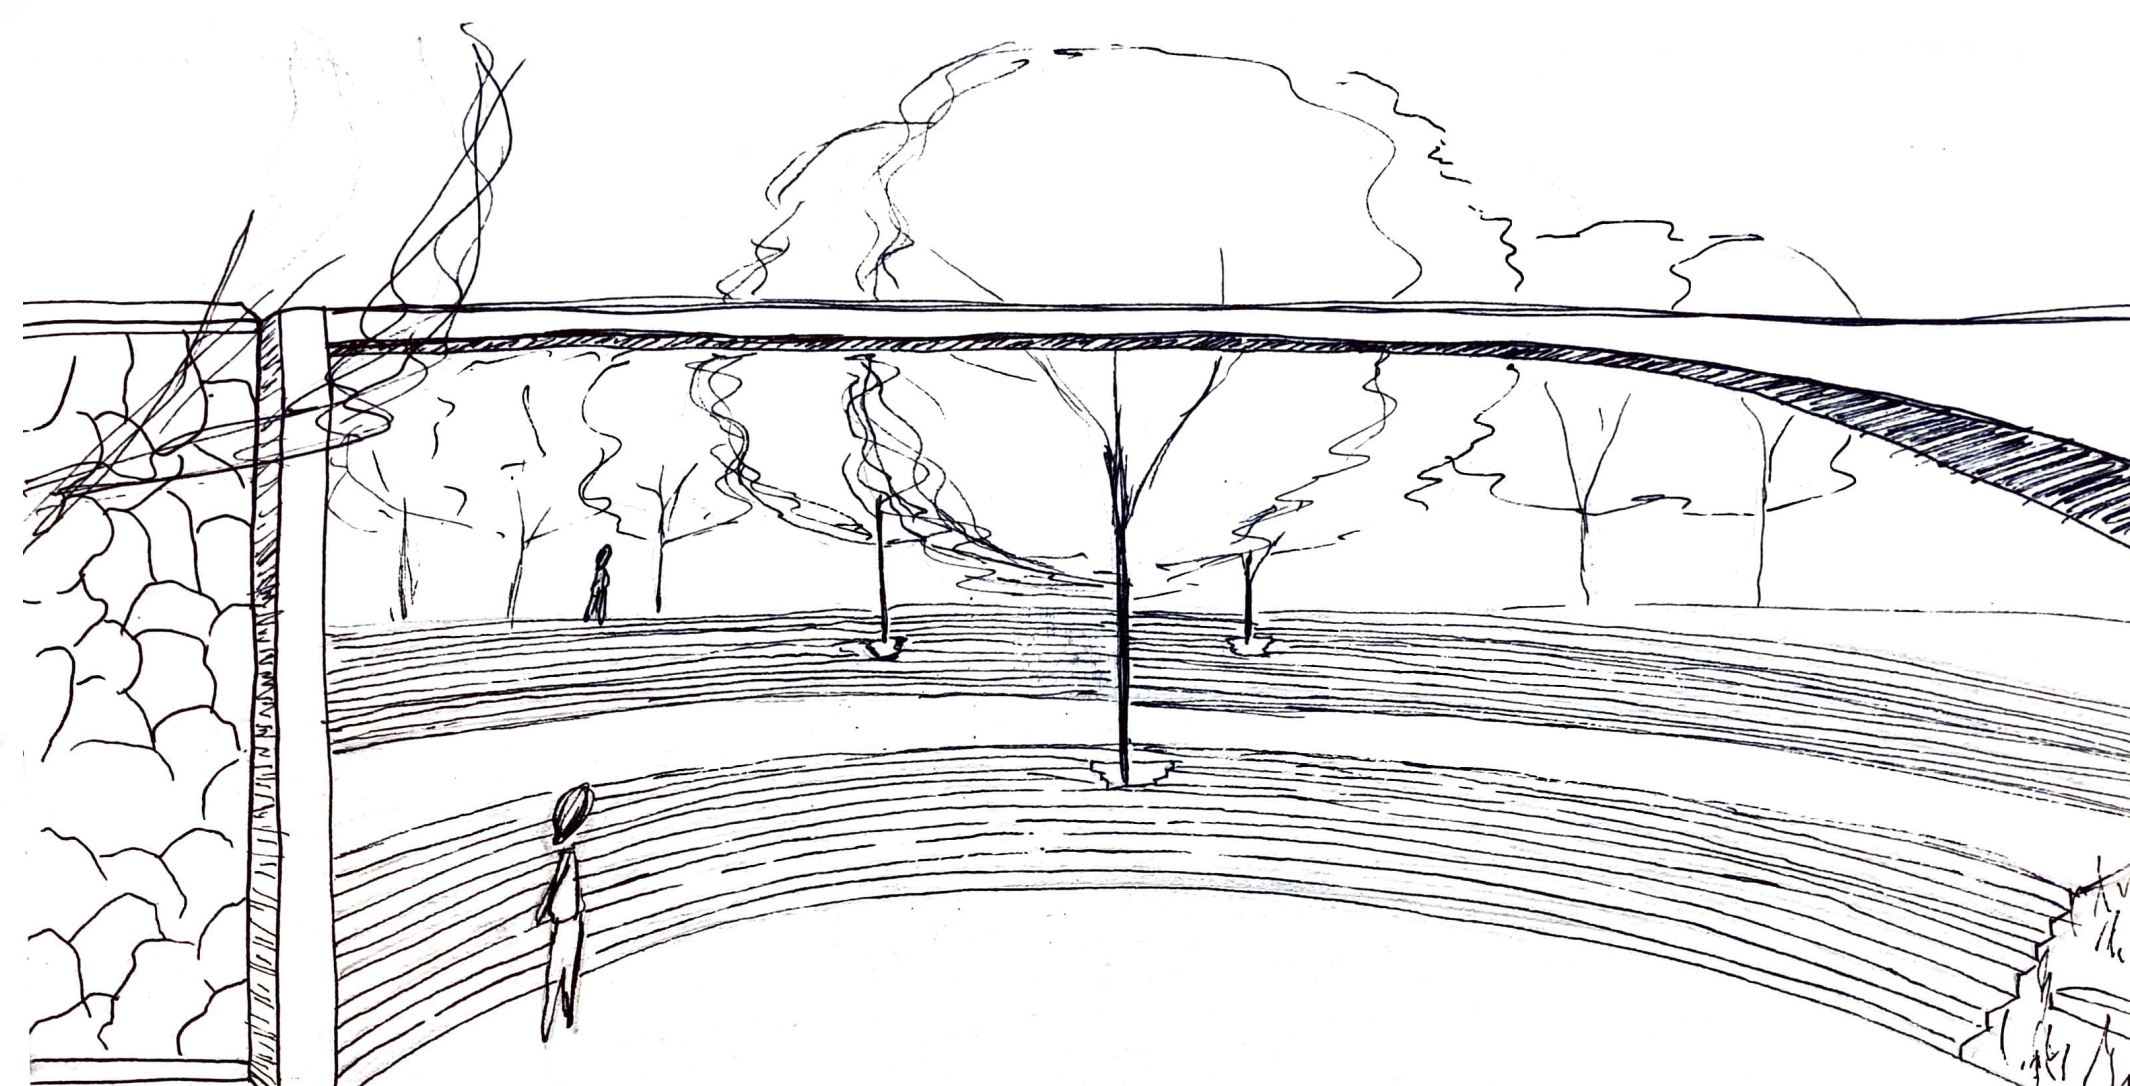

STUDENT NAME: CLAYTON DAILY	
COURSE: LANDSCAPE DESIGN 2	
INSTRUCTOR: JIM SMITH	
SITE NAME AND ADDRESS: UCLA NORTHEAST CAMPUS LOS ANGELES, CA 90095	
DRAWING TITLE: MELNITZ STAIRS SECTION ELEVATIONS & 3D THUMBNAILED	
AERIAL IMAGE:	
DRAWING NOTES:	
NORTH ARROW:	
SCALE BAR: 0 2.5' 5' 10' 20'	
DRAWING SCALE: 1" = 10'	
SHEET NUMBER:	SHEET NUMBER IN SET: