


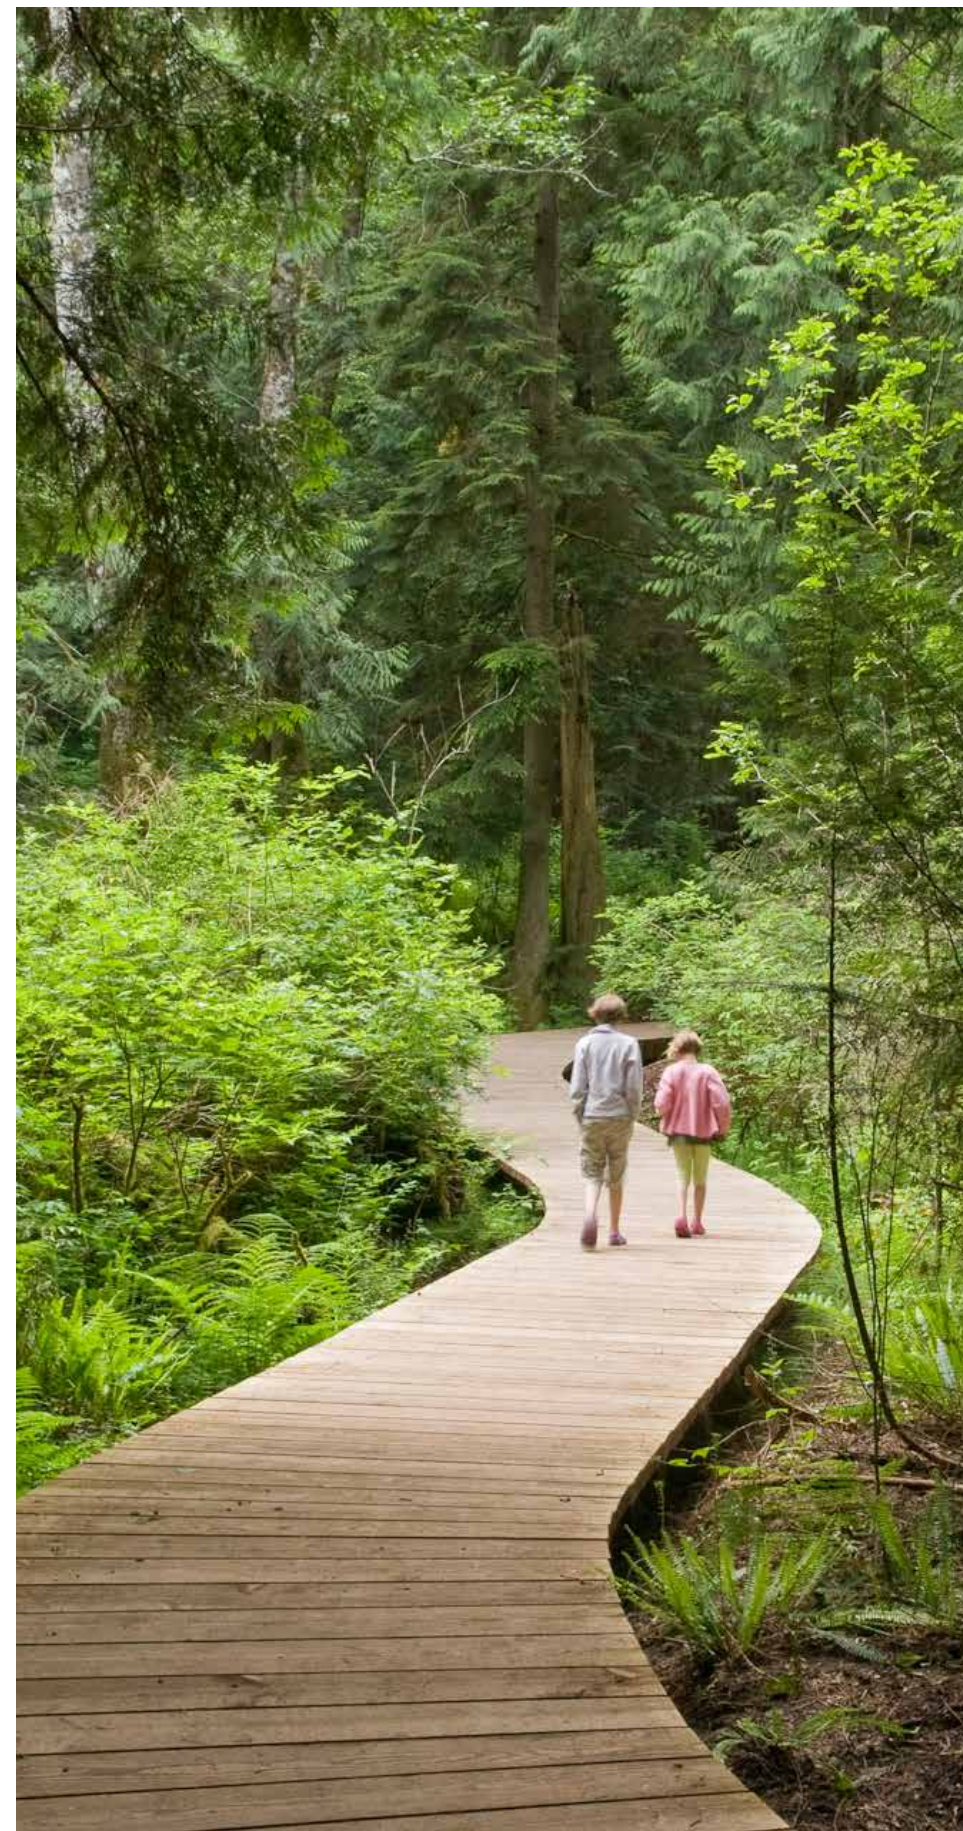


MURPHY SCULPTURE GARDEN


Ann Bui
Landscape Design 2 - Winter 2023
Instructor: Jim Smith



CALIFORNIA
NTS

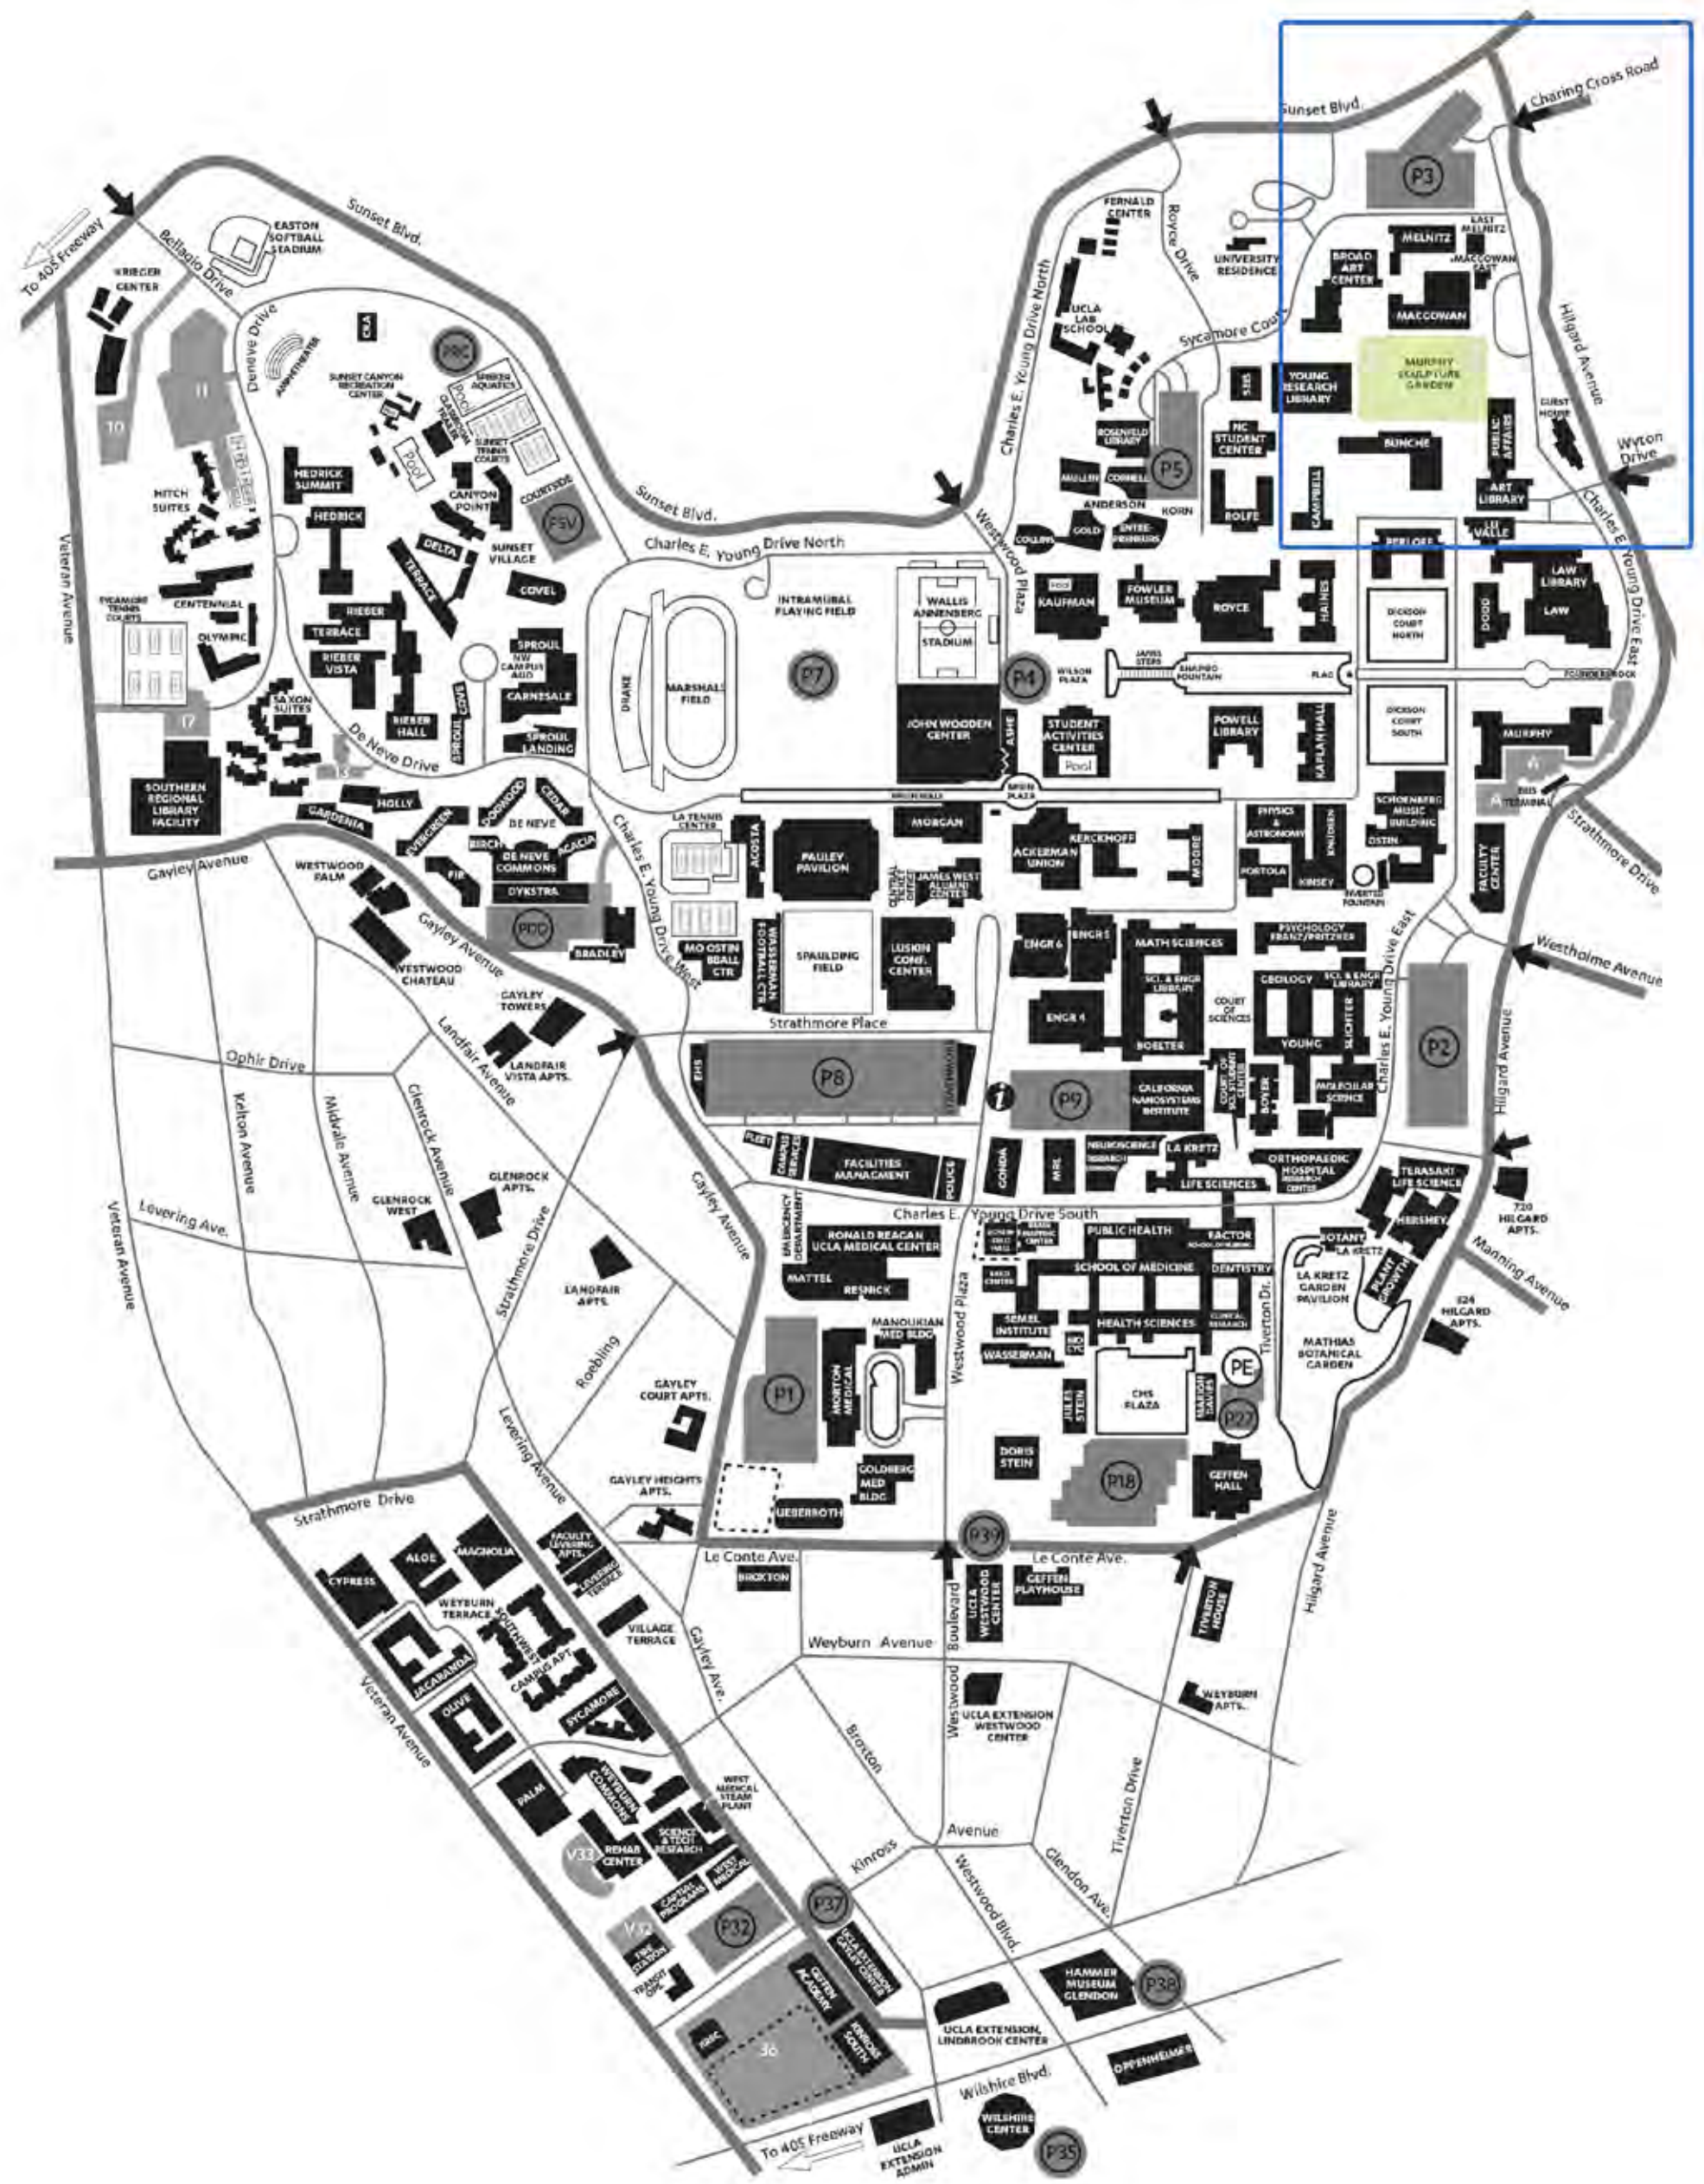

UNIVERSITY OF CALIFORNIA, LOS ANGELES
(UCLA CAMPUS)
NTS

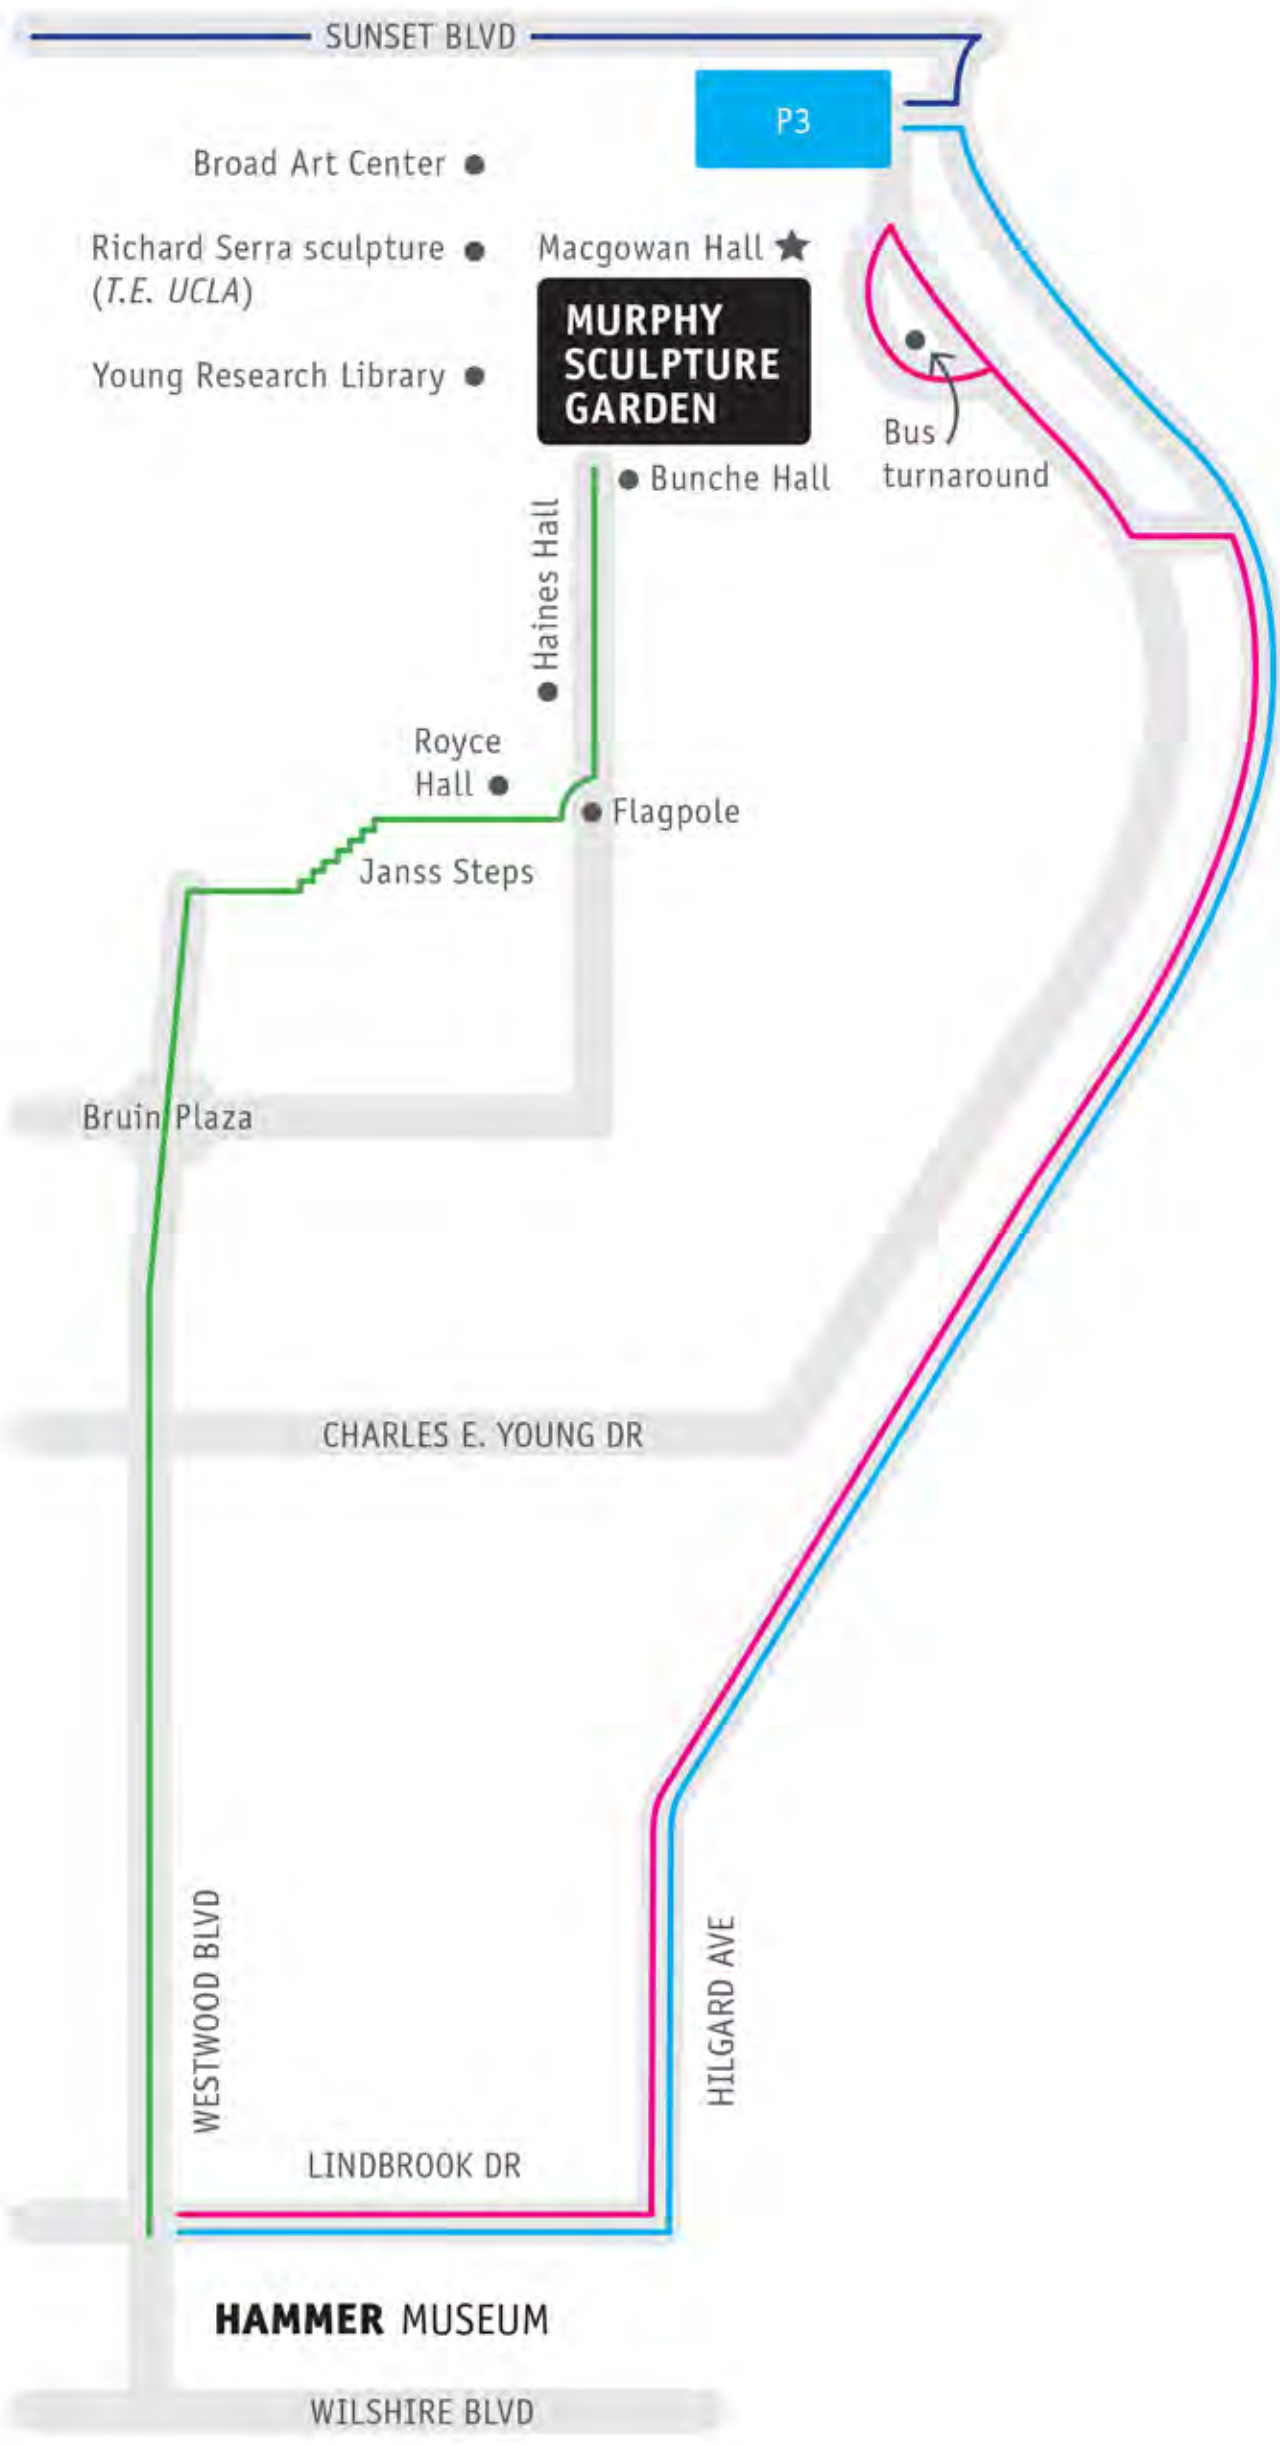

NORTHWEST UCLA CAMPUS
NTS

MURPHY SCULPTURE GARDEN
Vicinity/Location Map

Murphy Sculpture Garden

Sculpture Selections

Selected are abstract sculptures with geometric angular or curvilinear lines with a mix of intentional smooth finishes or organic rough textures. Most display balance despite having carved out voids or asymmetry in some pieces. Finally there are natural color tones reflected in the various stone and metal materials that exude a quiet confidence and subtleness in a garden space.



Dynamic Rhythms Orange (Phase III)
Fletcher Benton
1976
Dimensions: 6' x 8' x 6' (approximate)



Button Flower
Alexander Calder
1959
Dimensions: 70" x 52" x 43"



Abstract Plaque
Tony (Bernard) Rosenthal
1964
Dimensions: 48" x 70" x 6" (approximate)



Elegy III
Barbara Hepworth
1966
Dimensions: 51 in x 25 in x 19 in

Additional selections:

Deepening Knowledge (right)
Isamu Noguchi
1969
Dimensions: 95 3/4 x 28 x 26 1/2 in

Rock/Steel #5 (below)
Michael Heizer
2021
Dimensions: 11'9" x 11'11" x 16'9"



Verticale III Absalon
Francesco Somaini
1959
Dimensions: 36" x 22" x 24"




Untitled
William Tucker
1967
Dimensions: 72" x 100" x 48" (approximate)




Two Lines Oblique Down (Variation III)
George Rickey
1970-1974
Dimensions: 31' x 42' x 8'

MURPHY SCULPTURE GARDEN
Sculpture Selections


Ann Bui
Winter 2023
Landscape Design 2

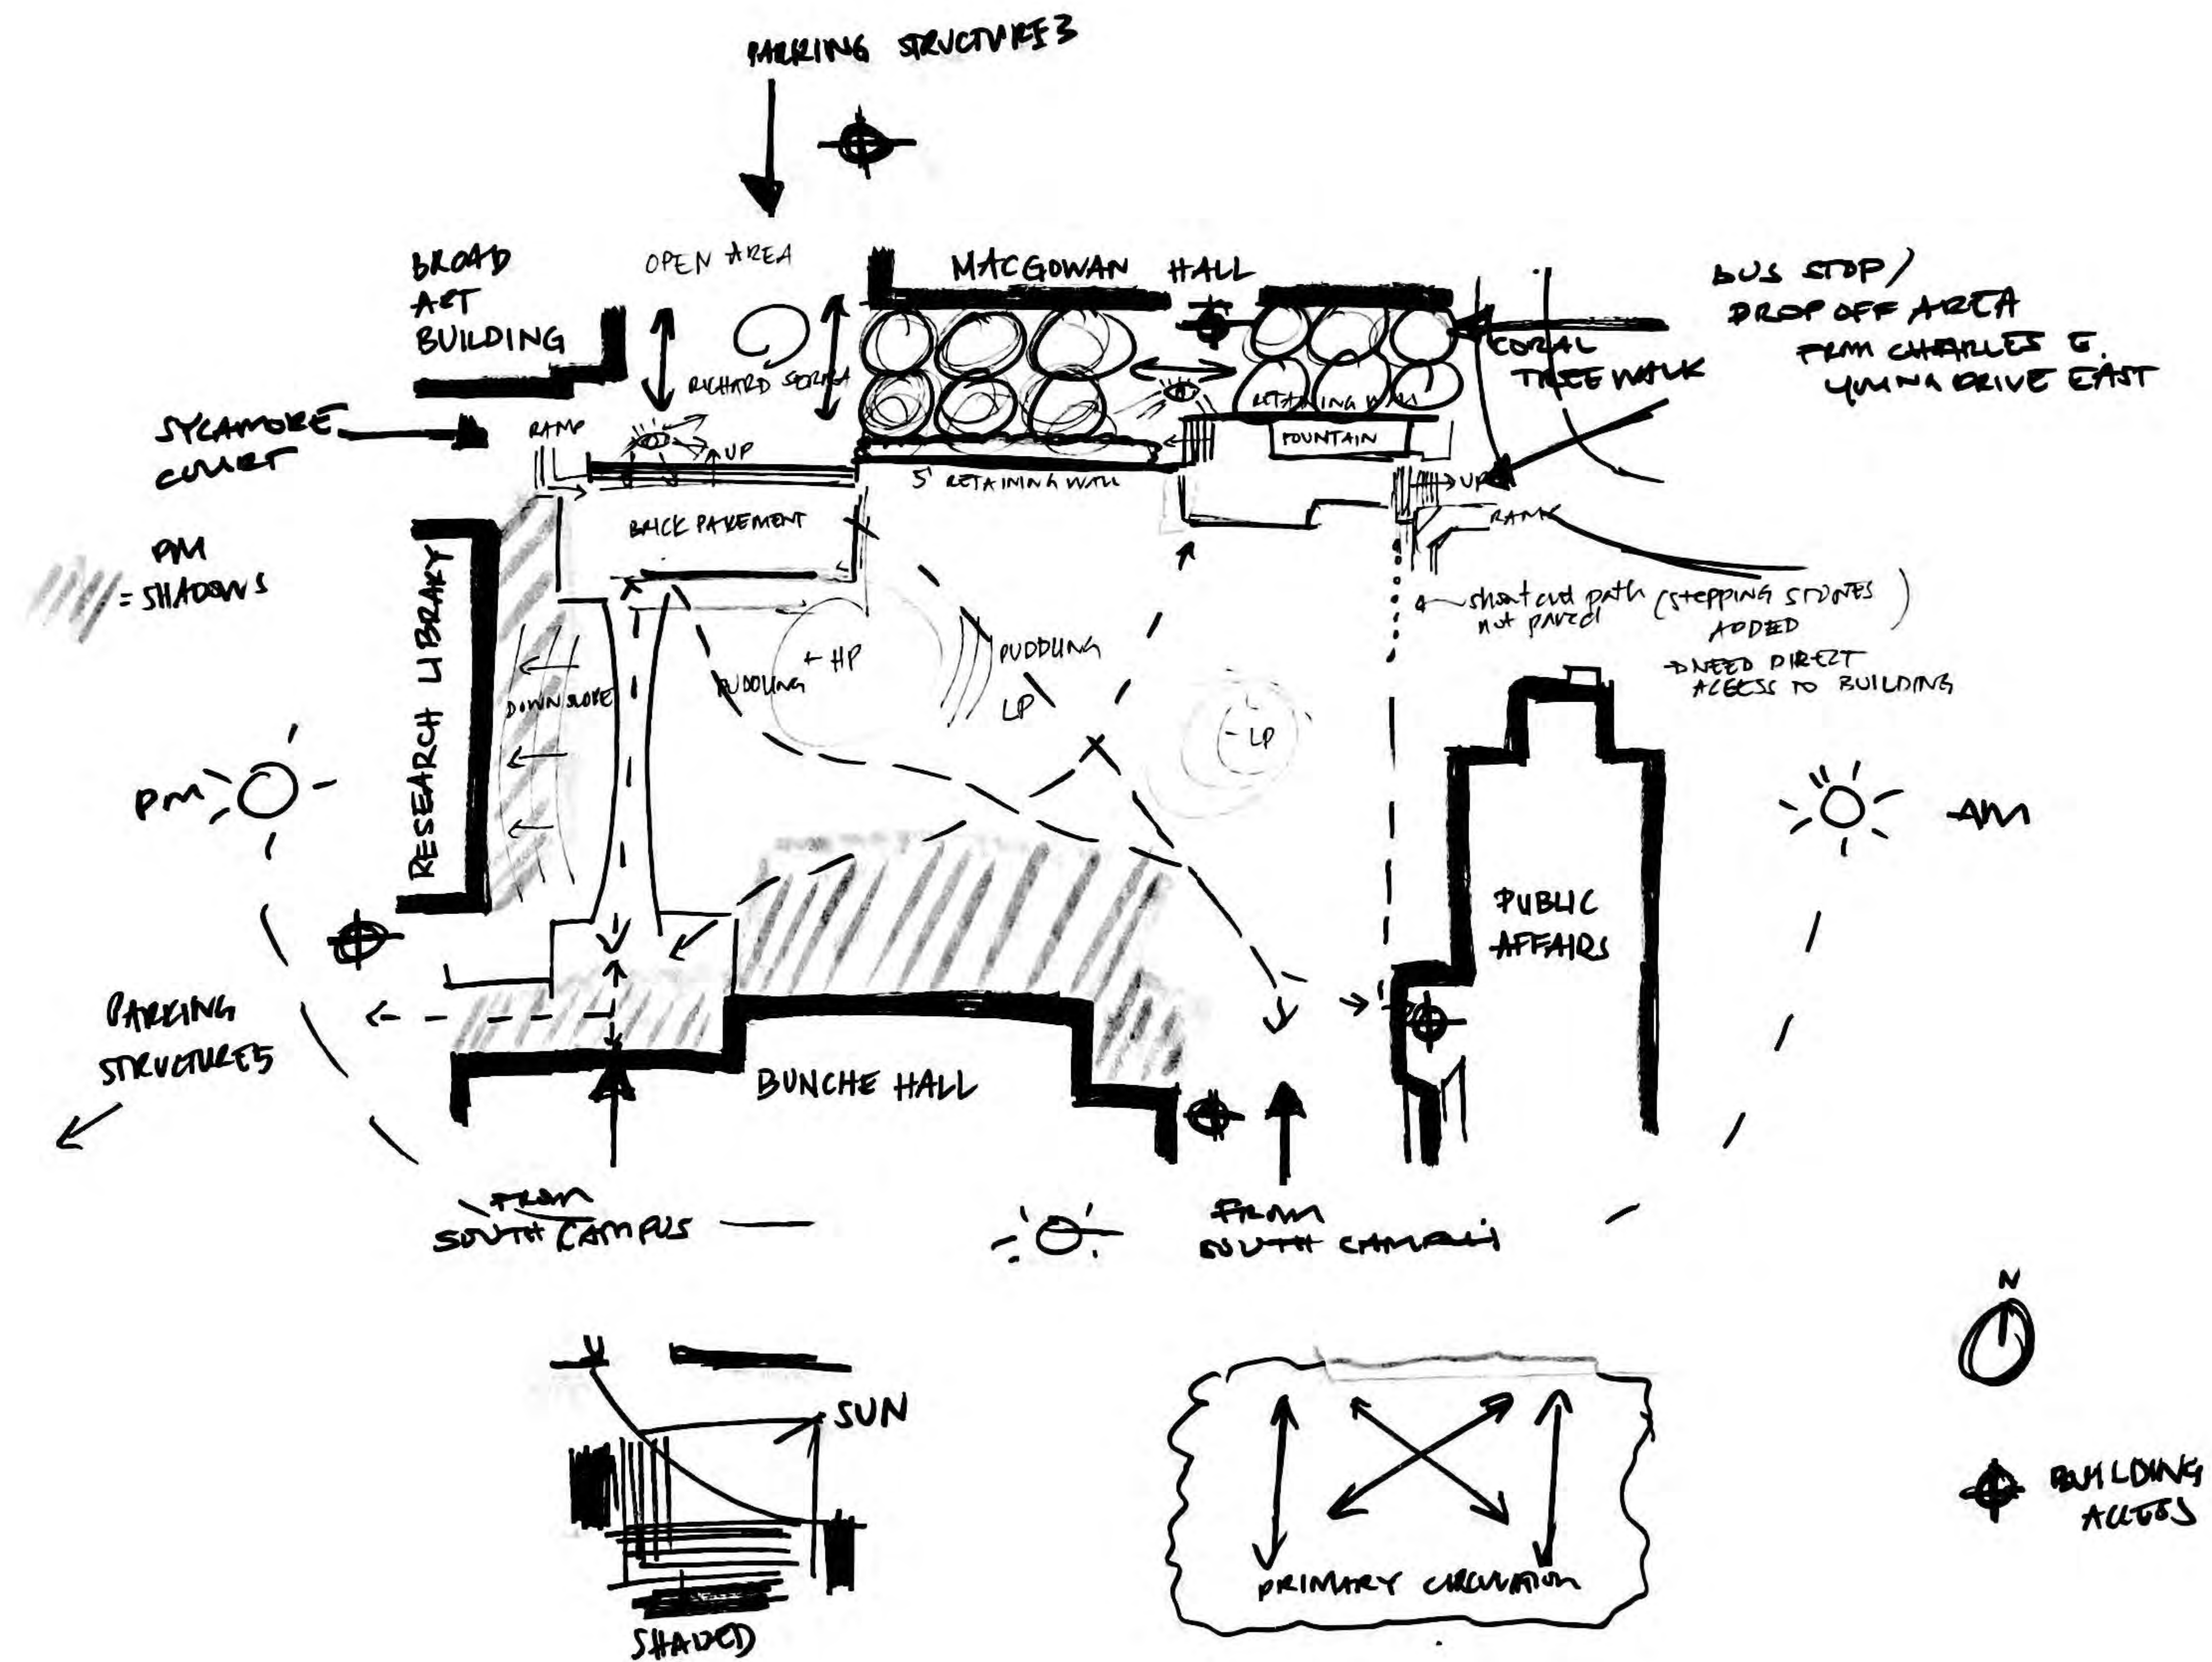


DIRECTIONAL








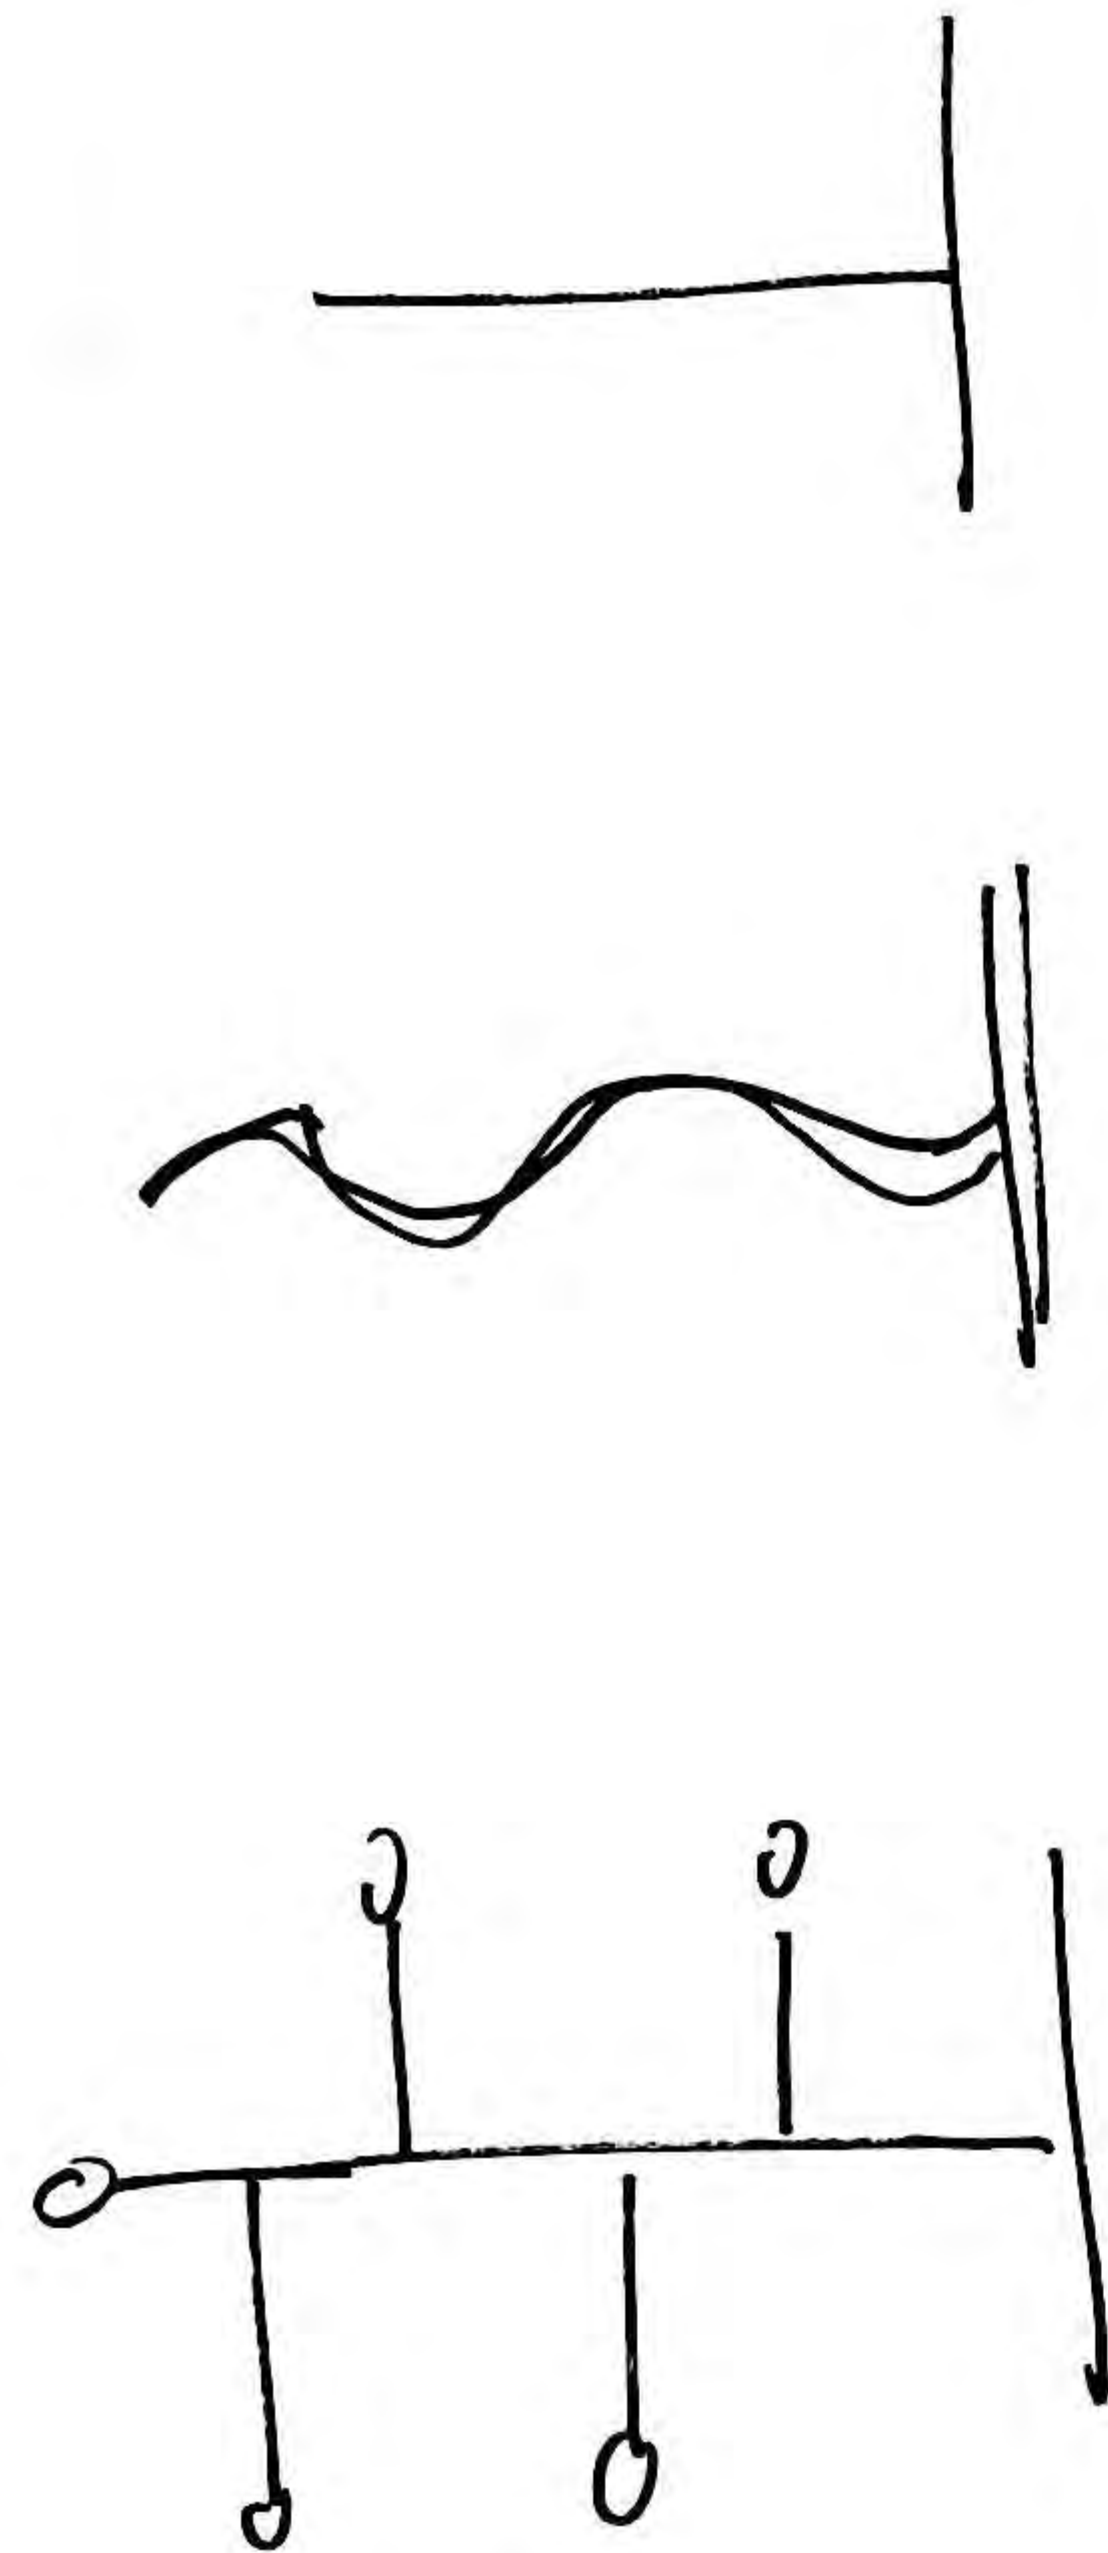



CONNECT FOUR

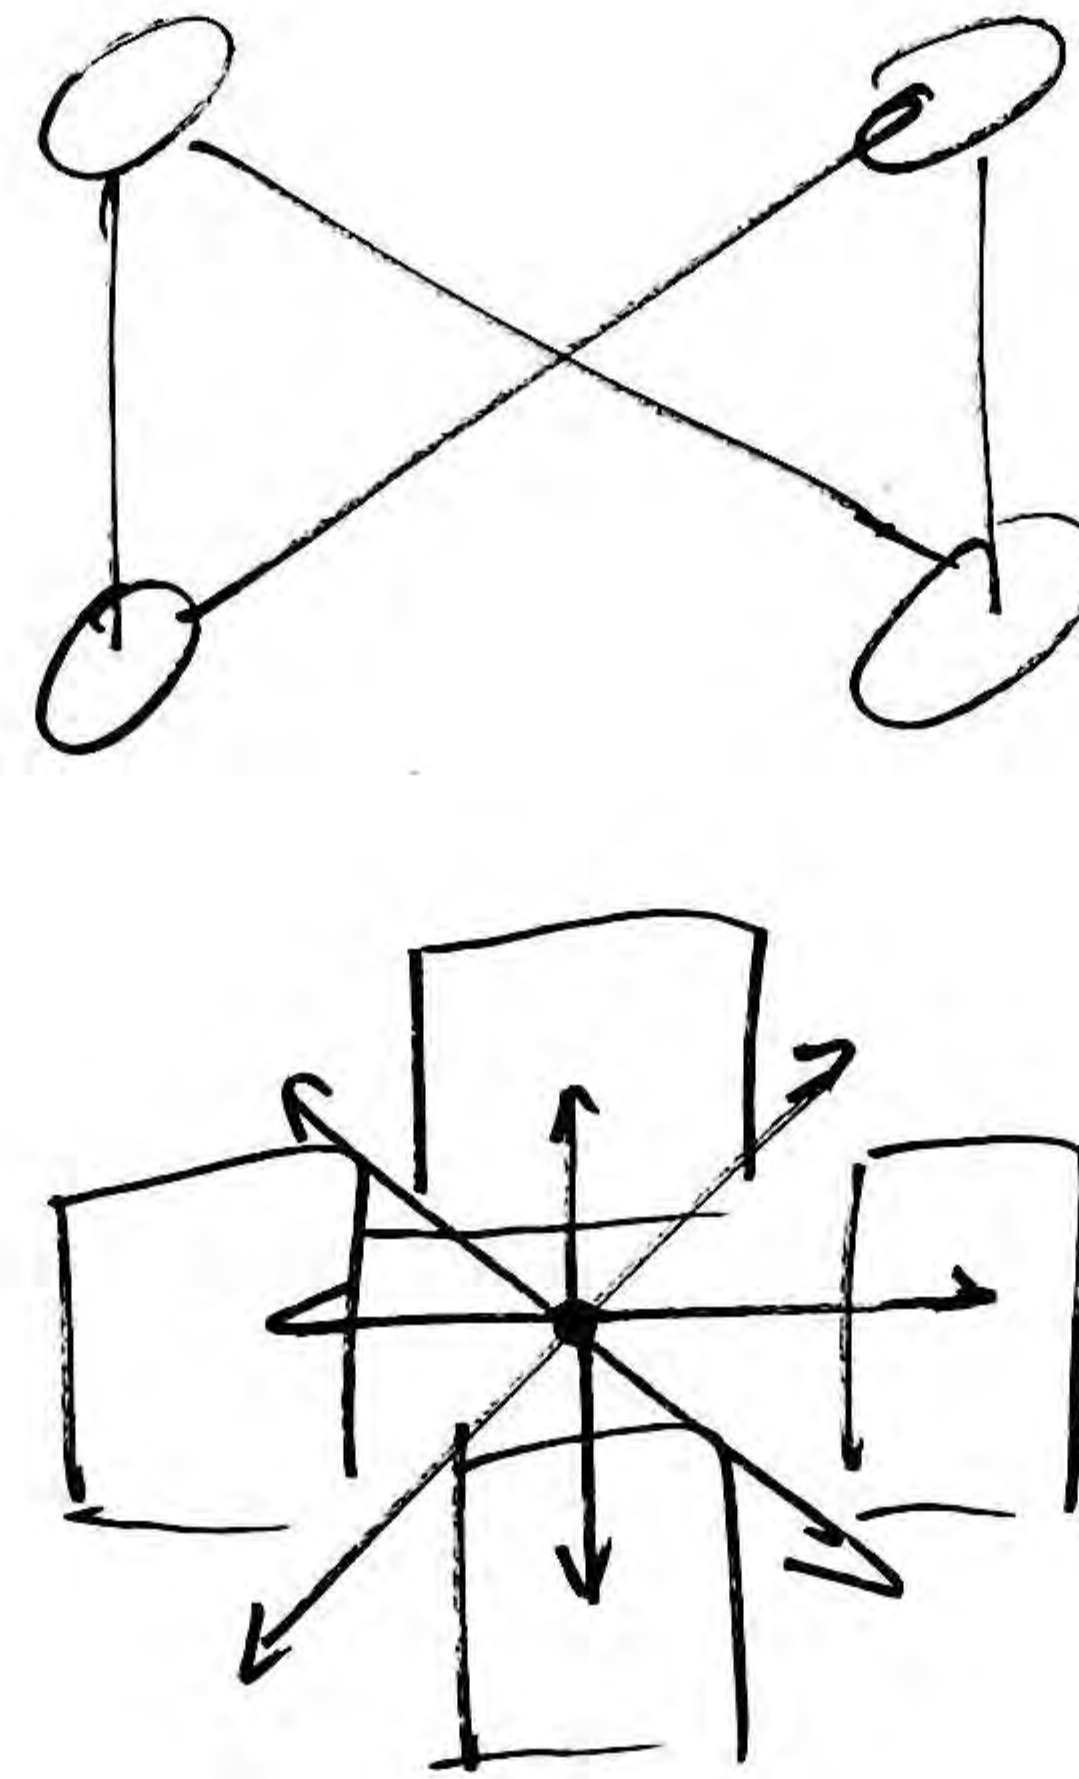

OVERLAPPING SHAPES

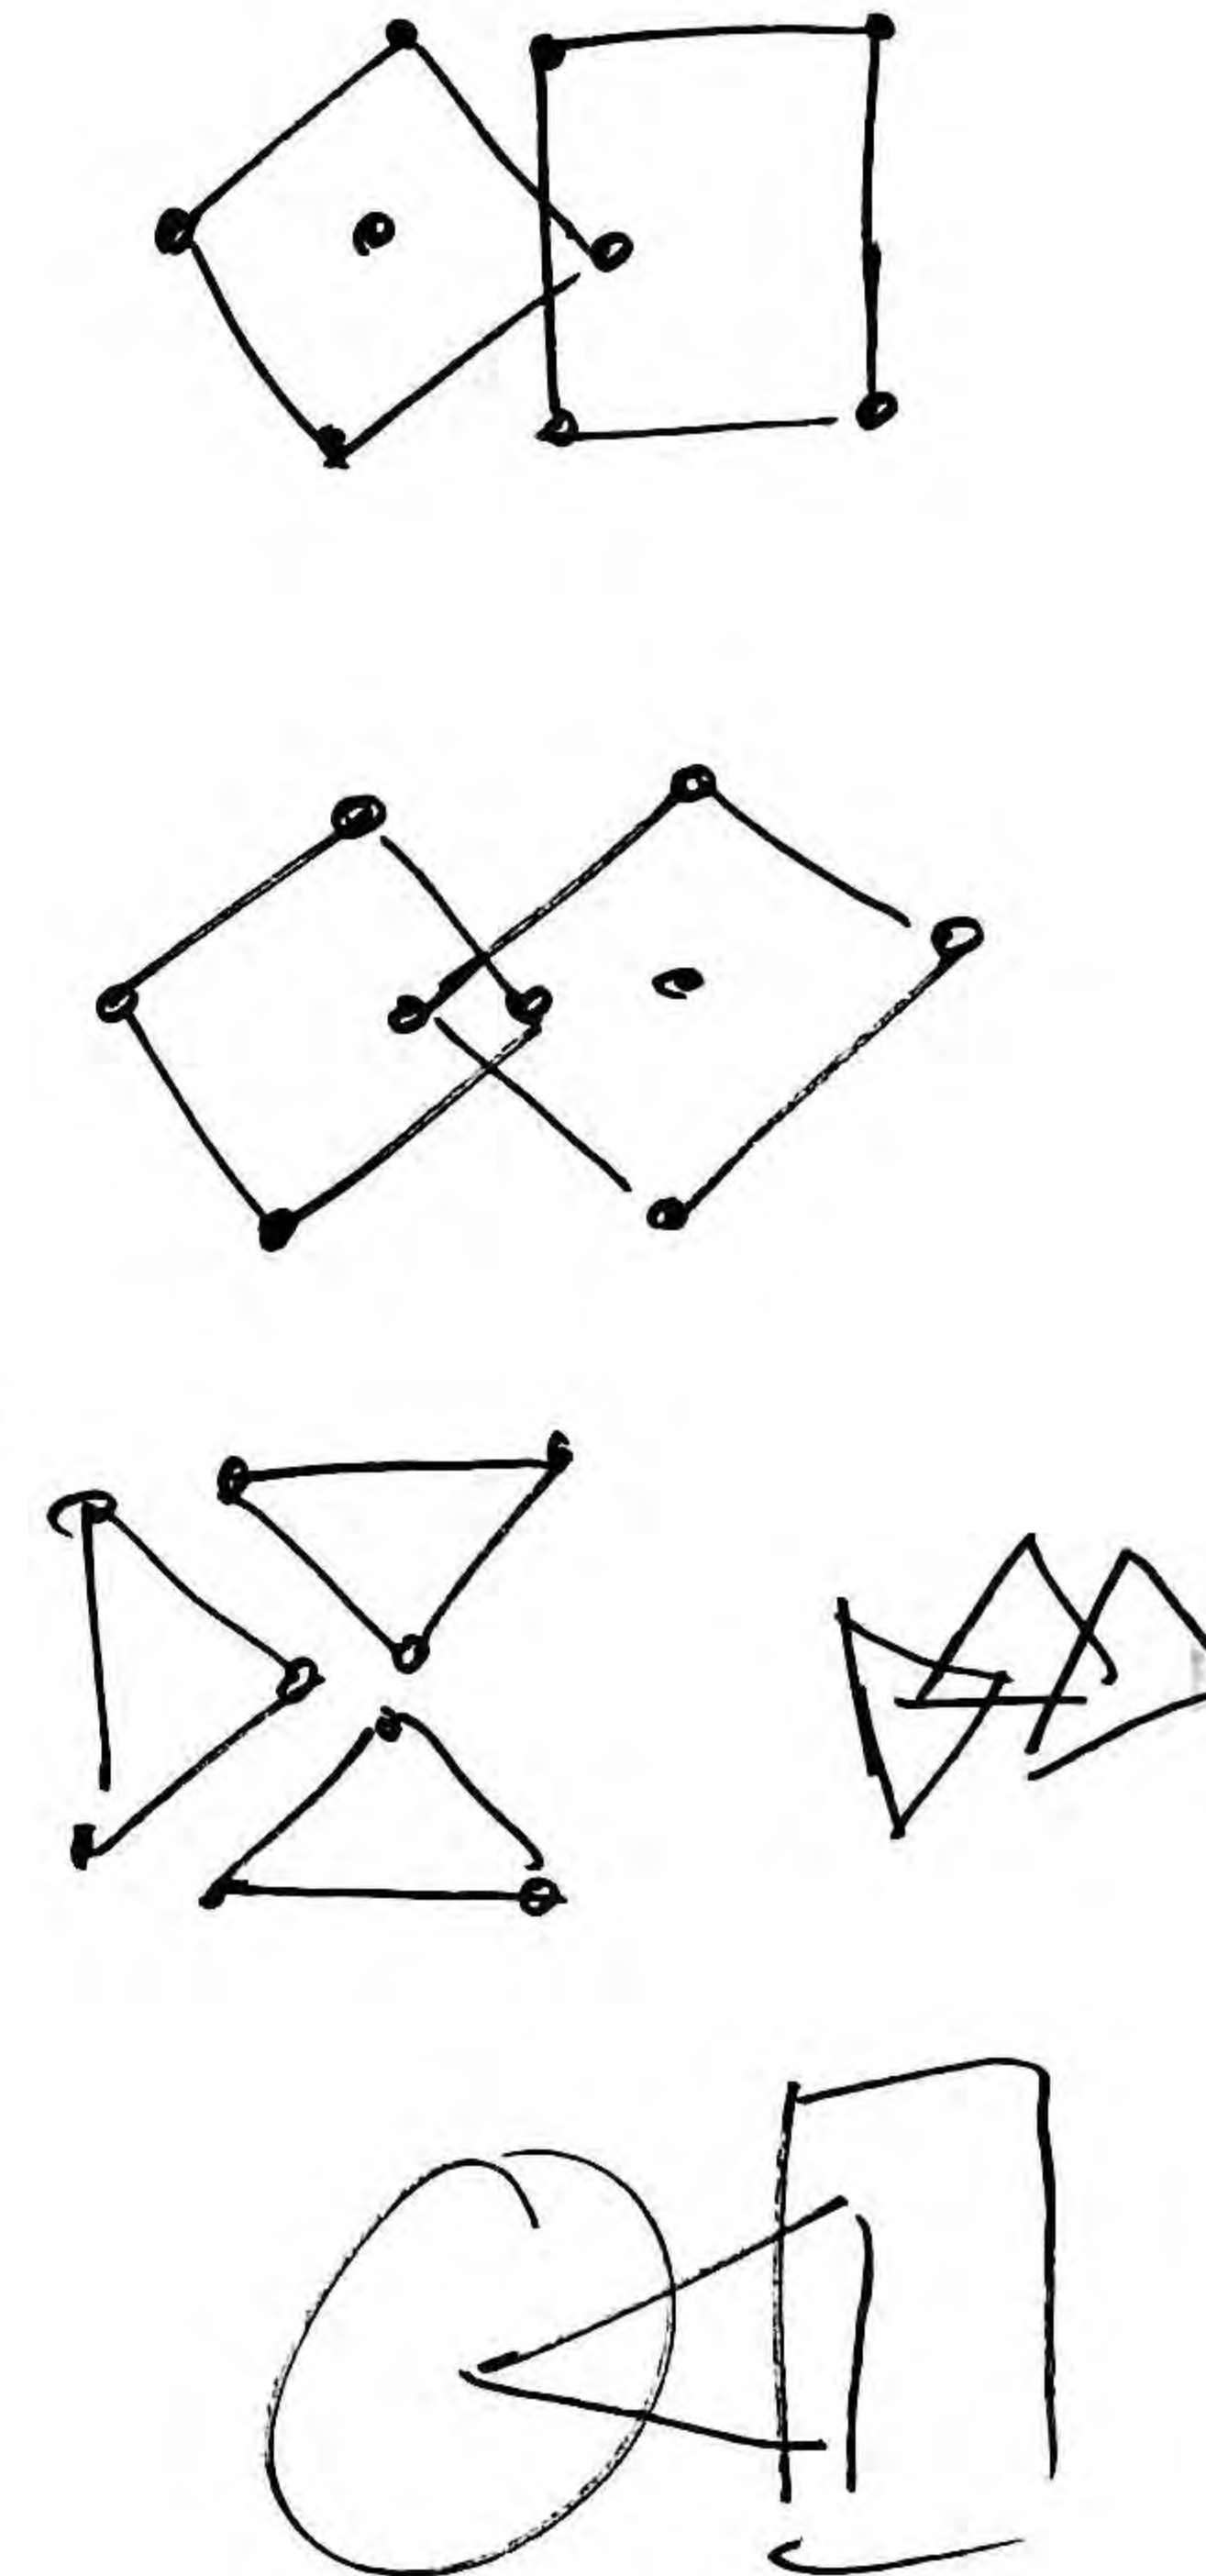


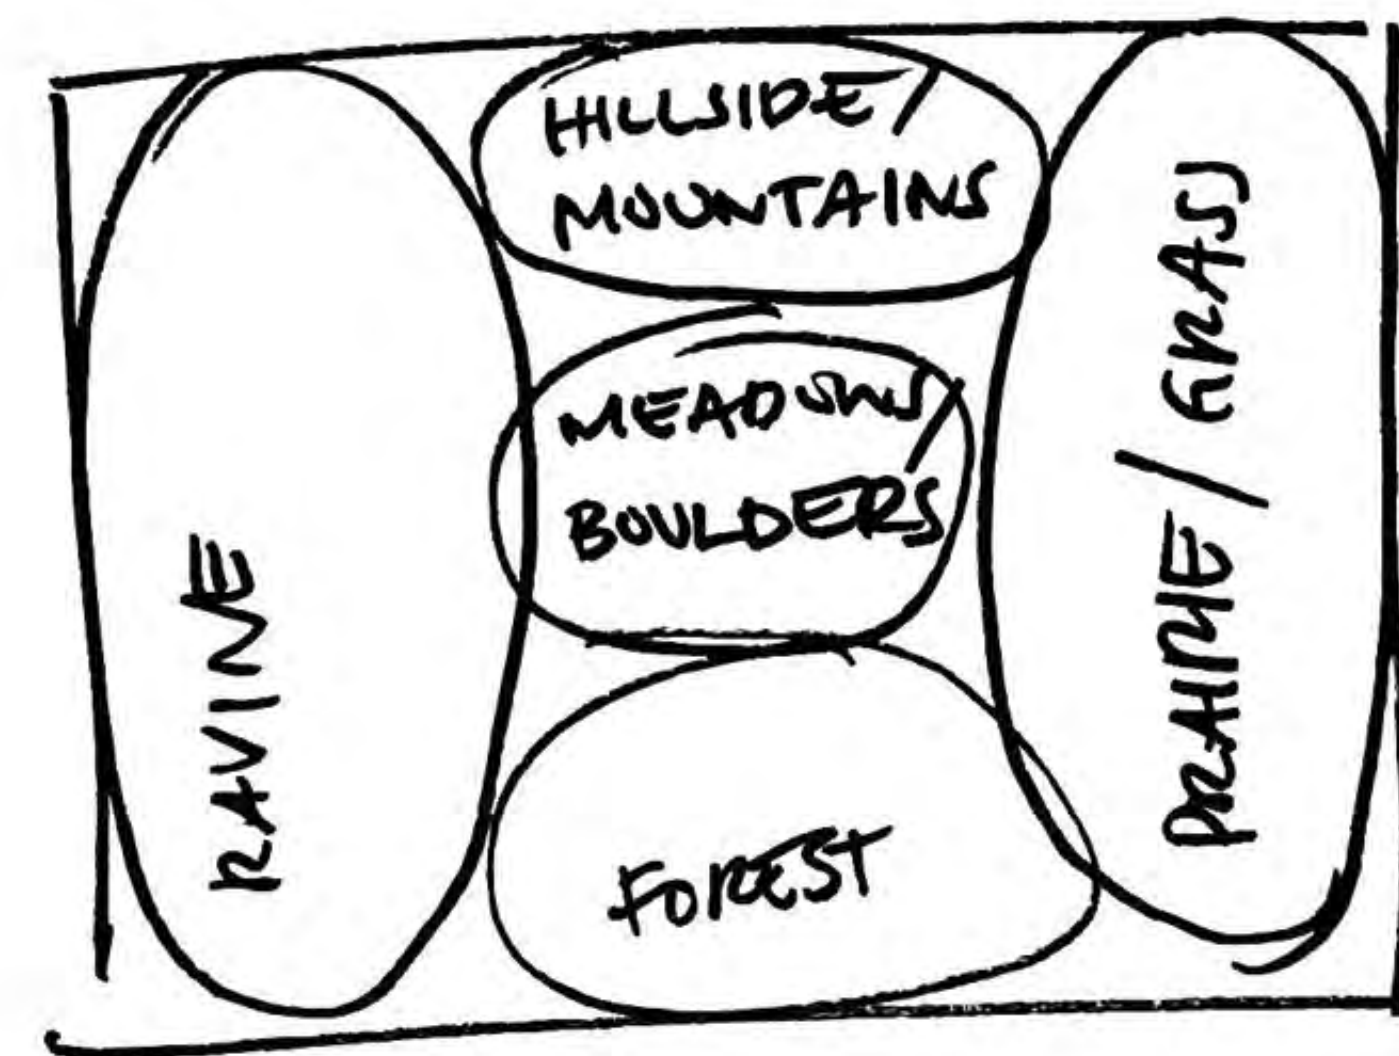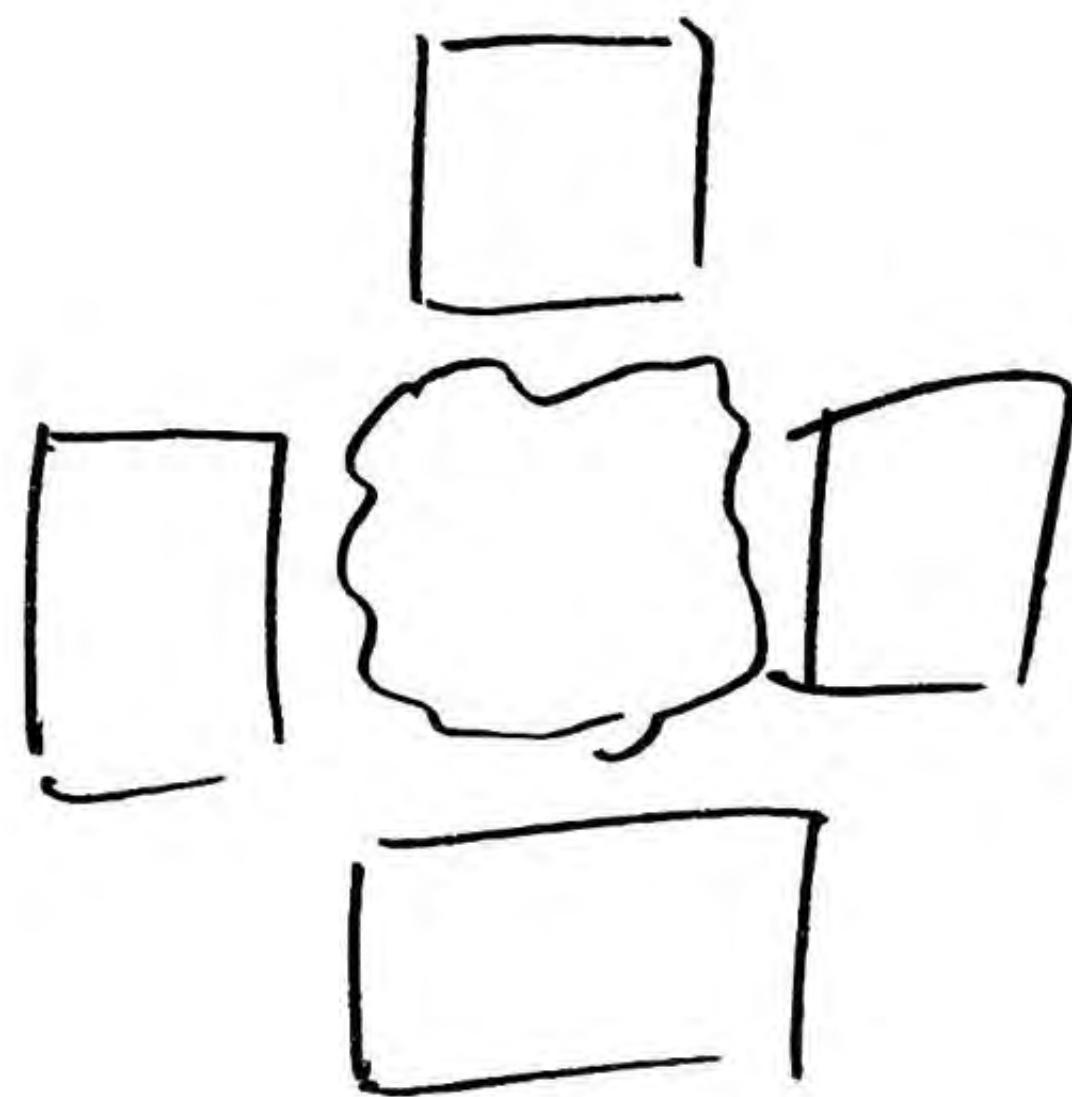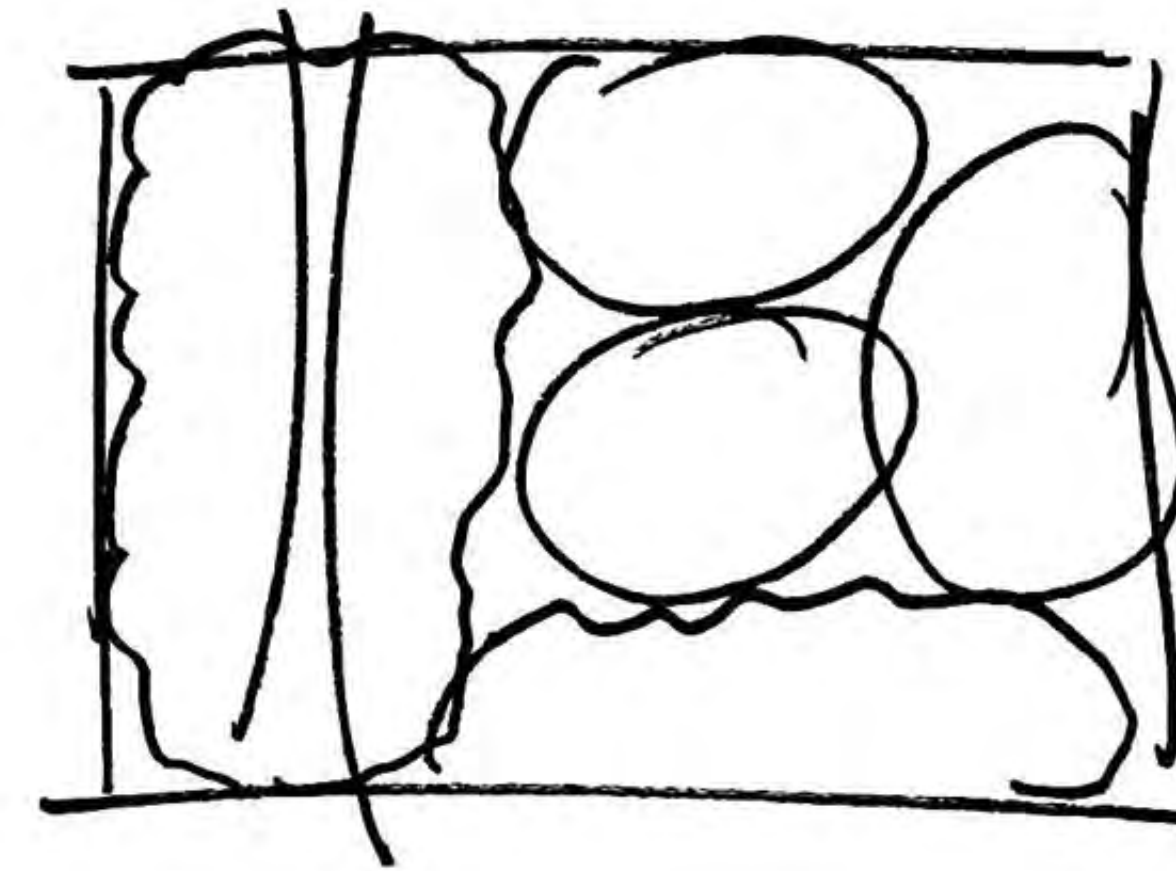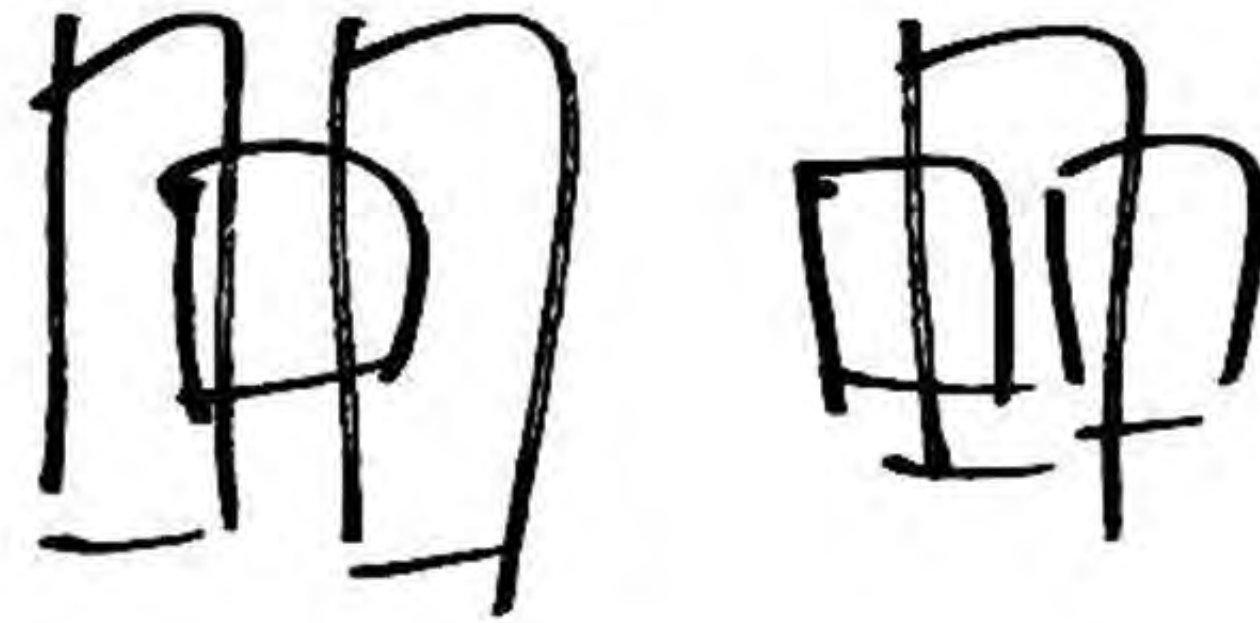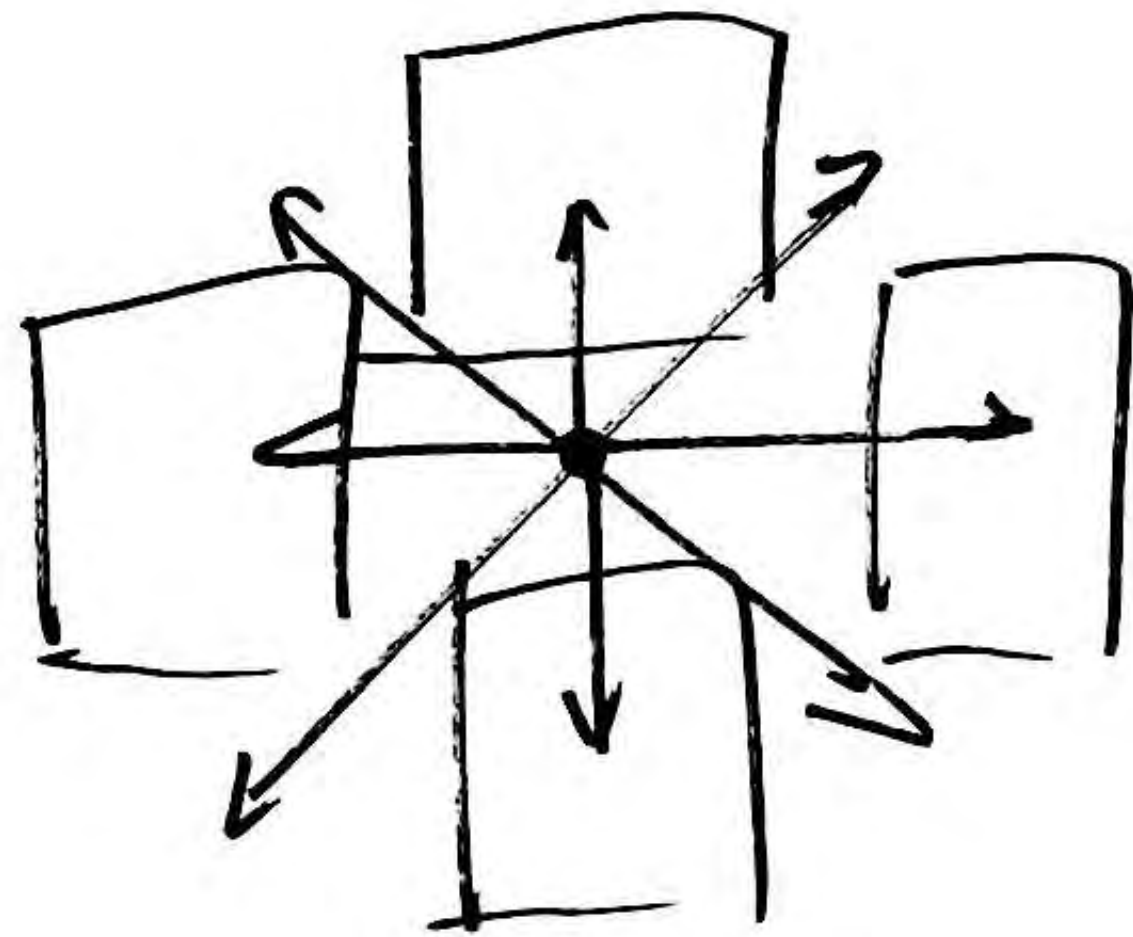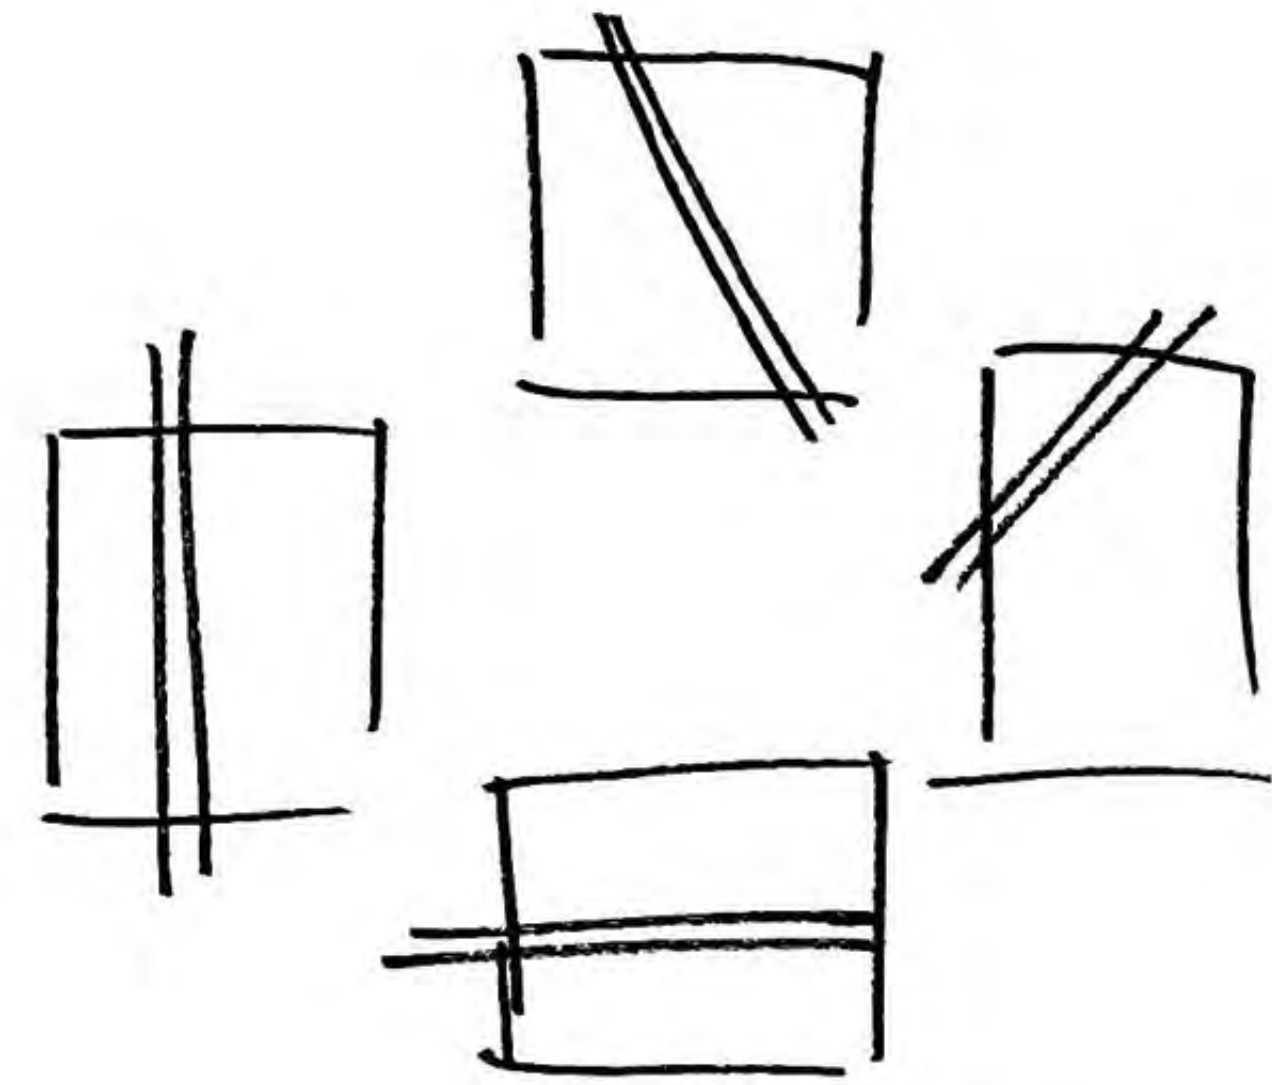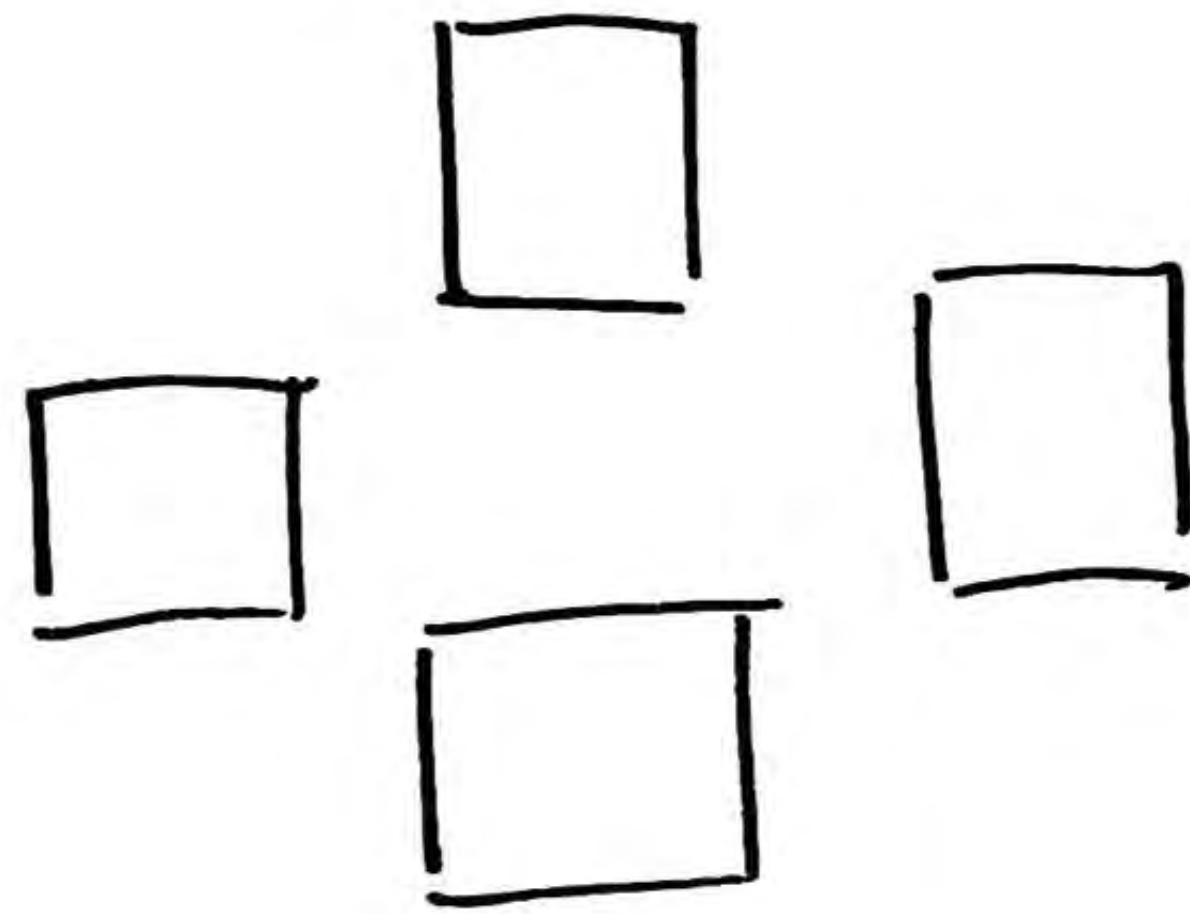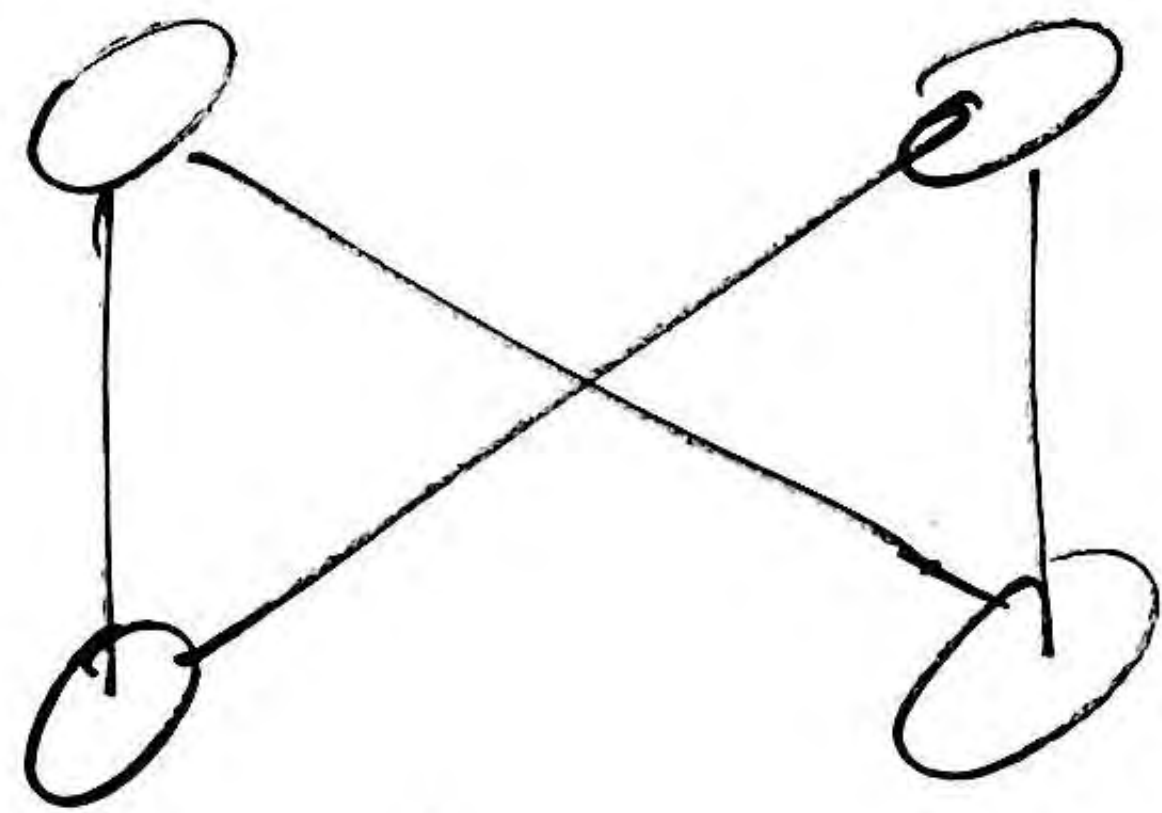

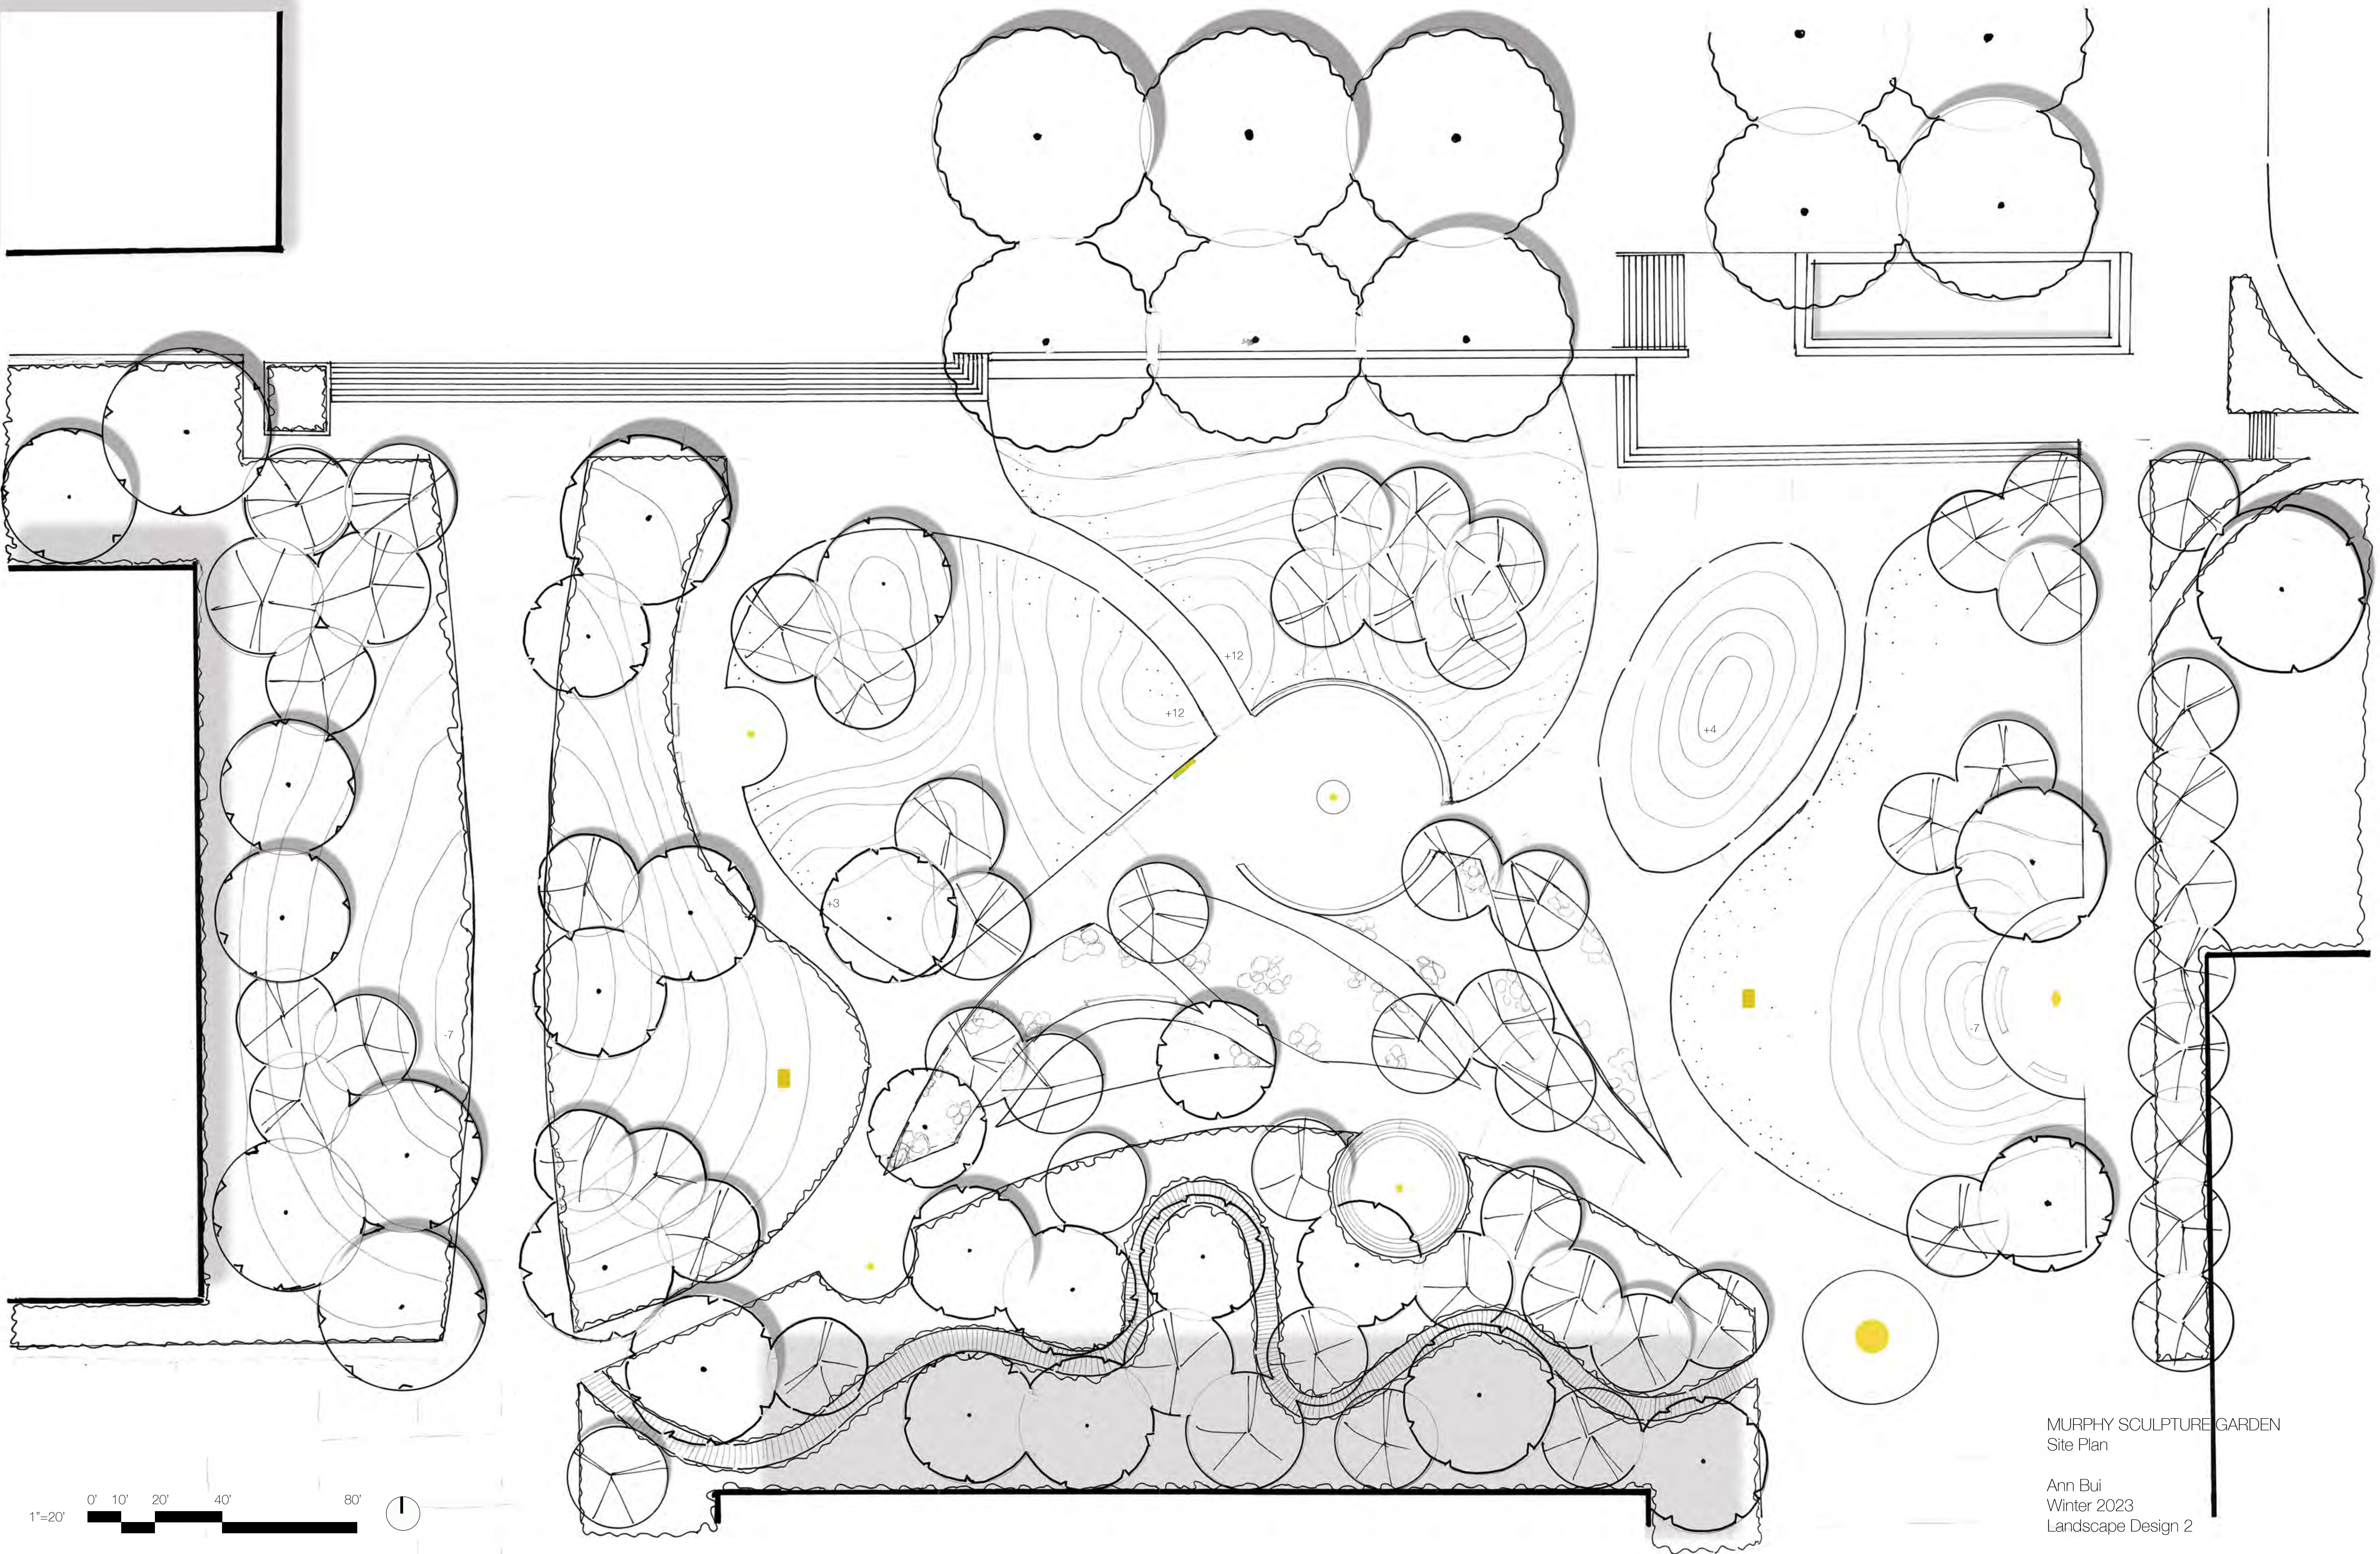


MURPHY SCULPTURE GARDEN
Site Plan


Ann Bui
Winter 2023
Landscape Design 2

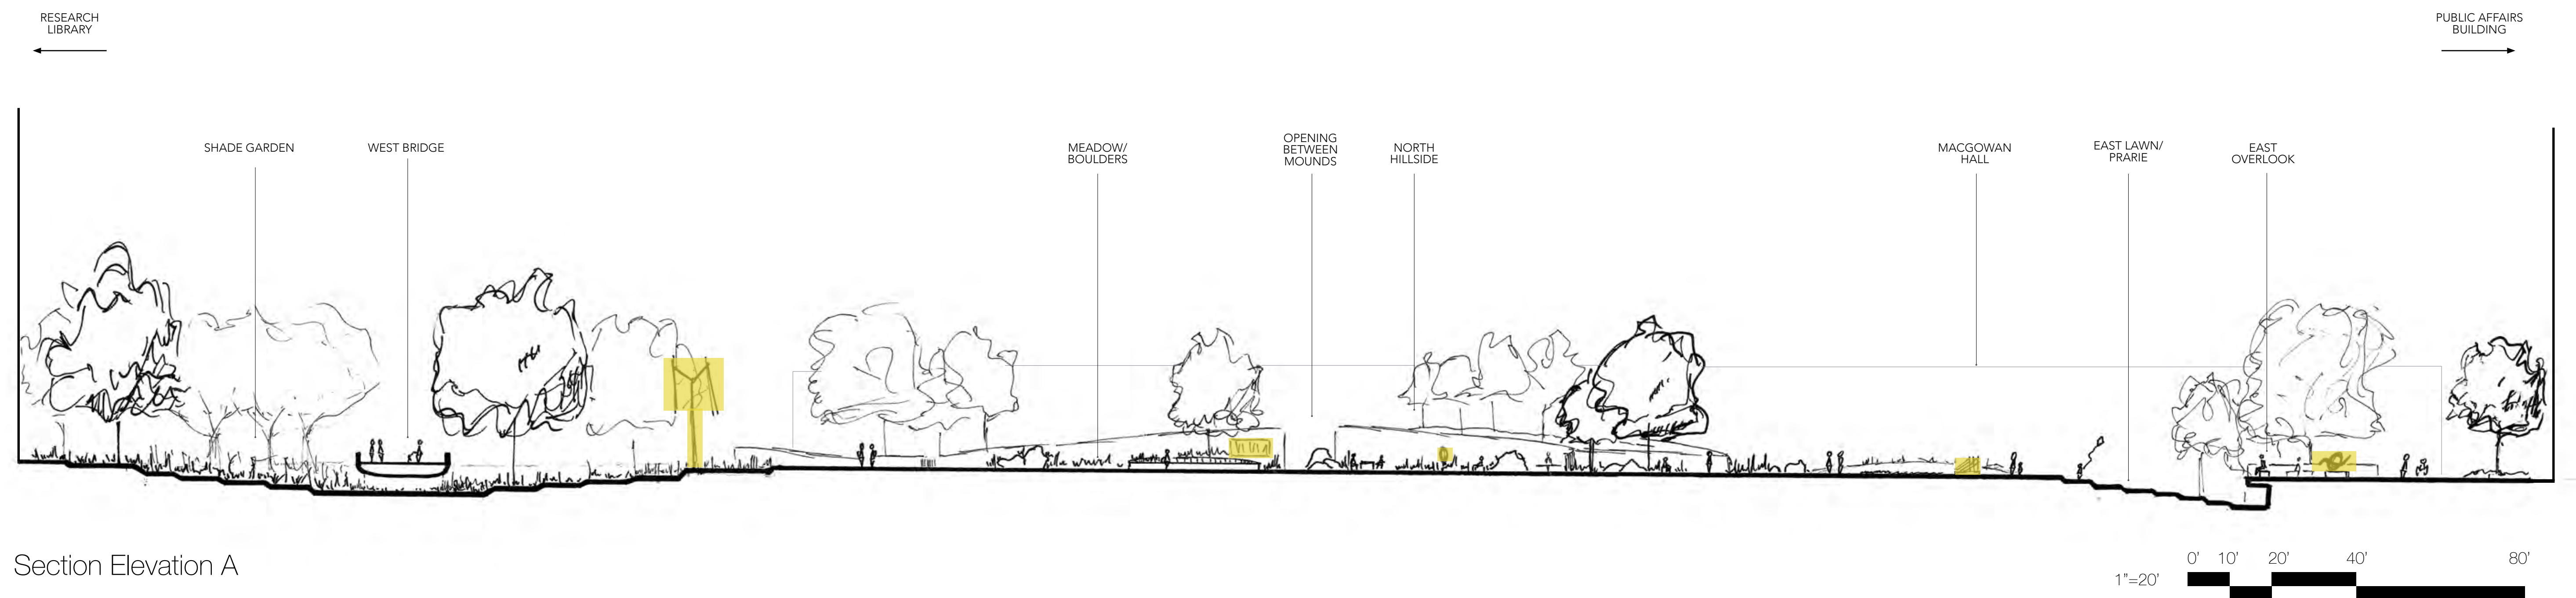


Section Elevation A

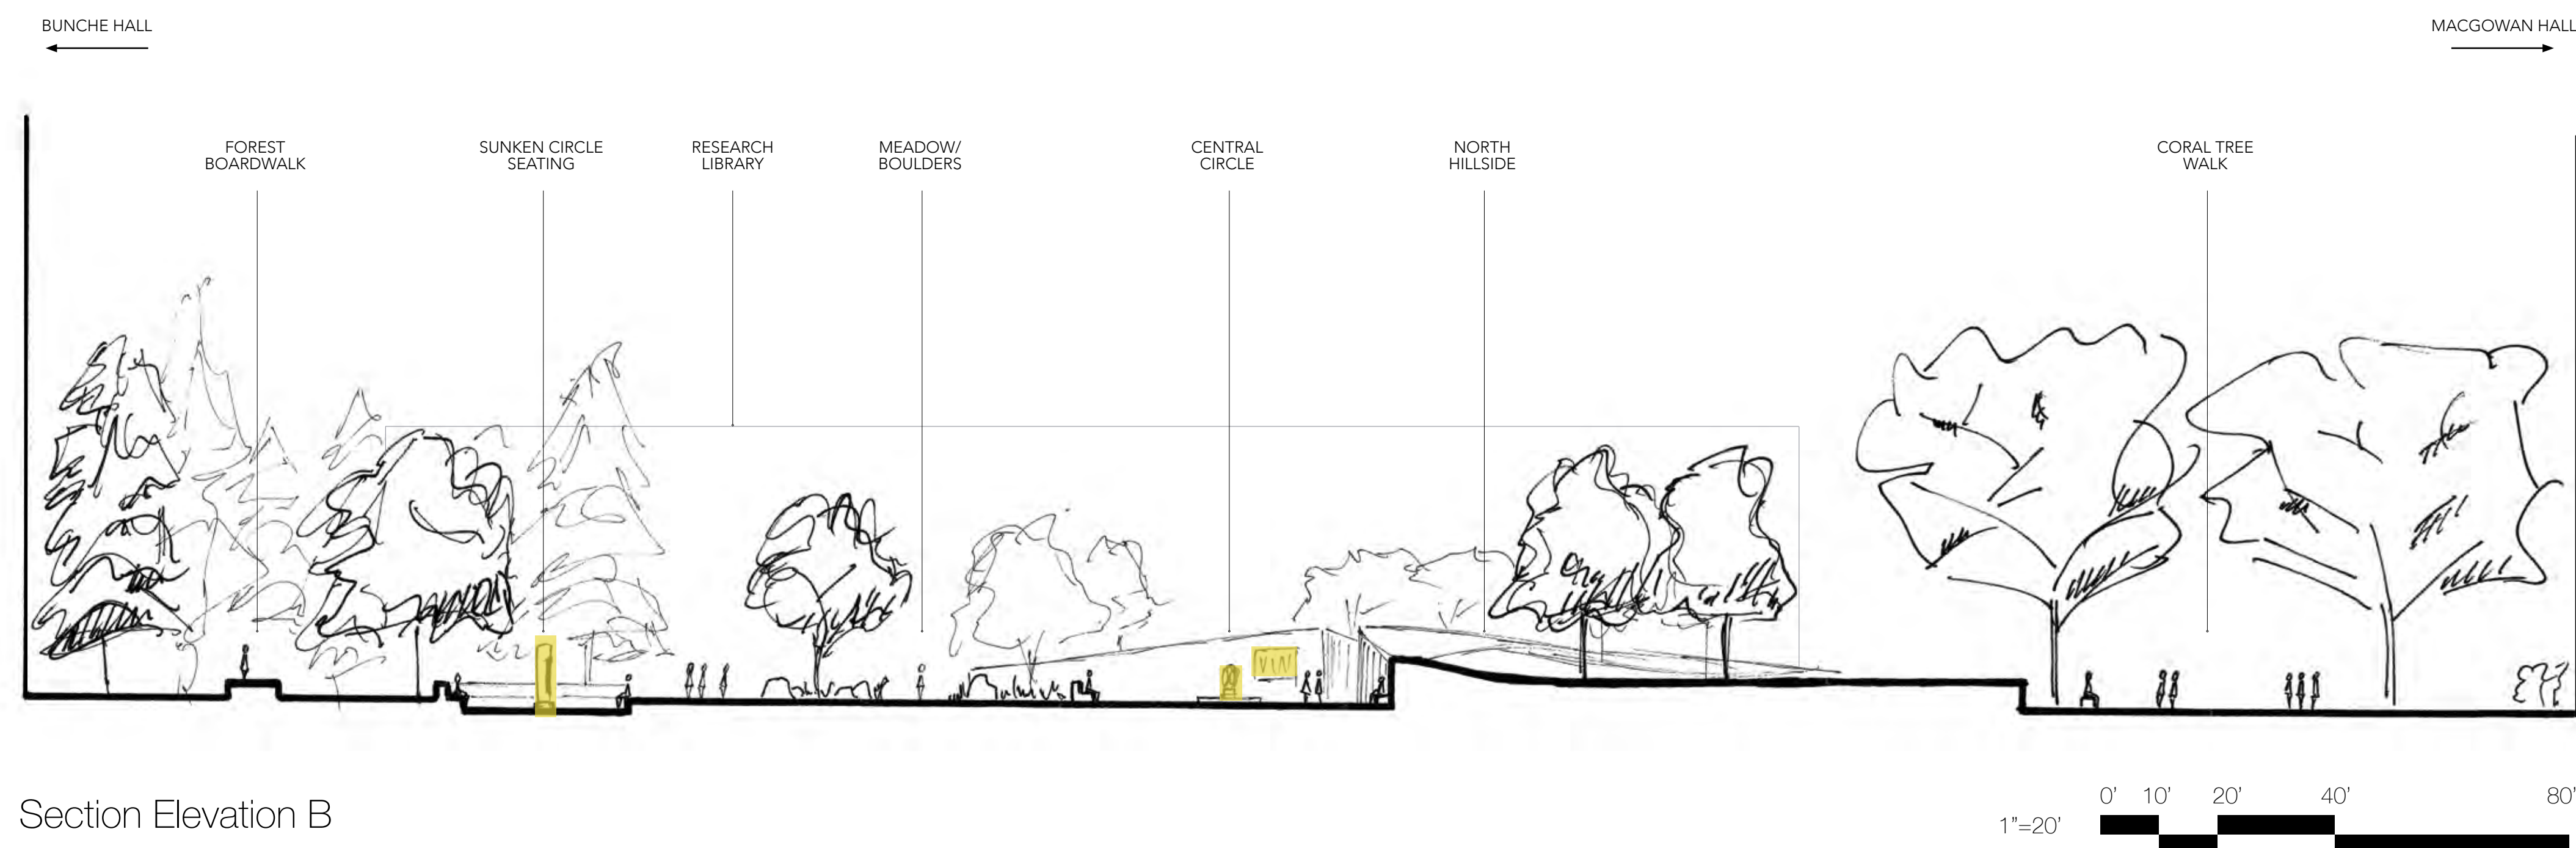


Section Elevation B

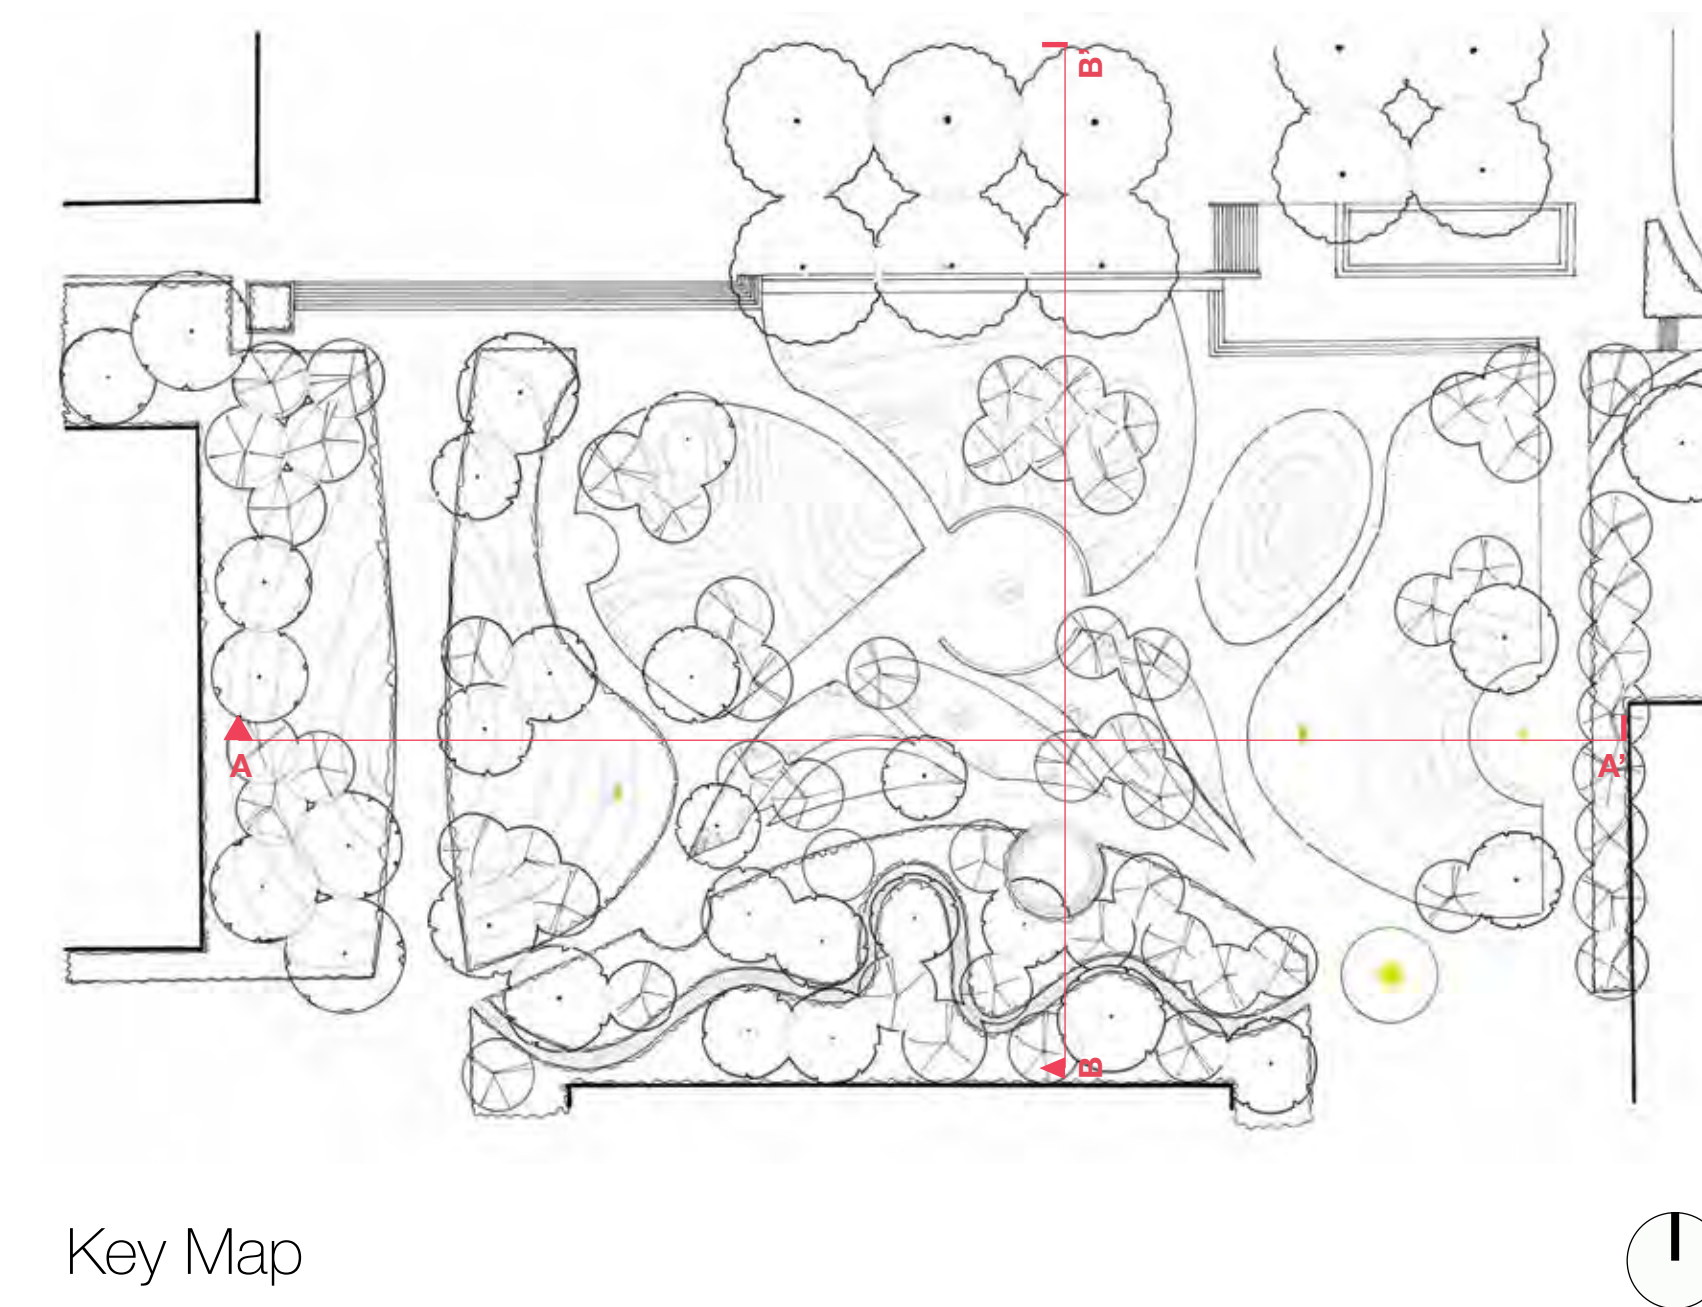


Key Map

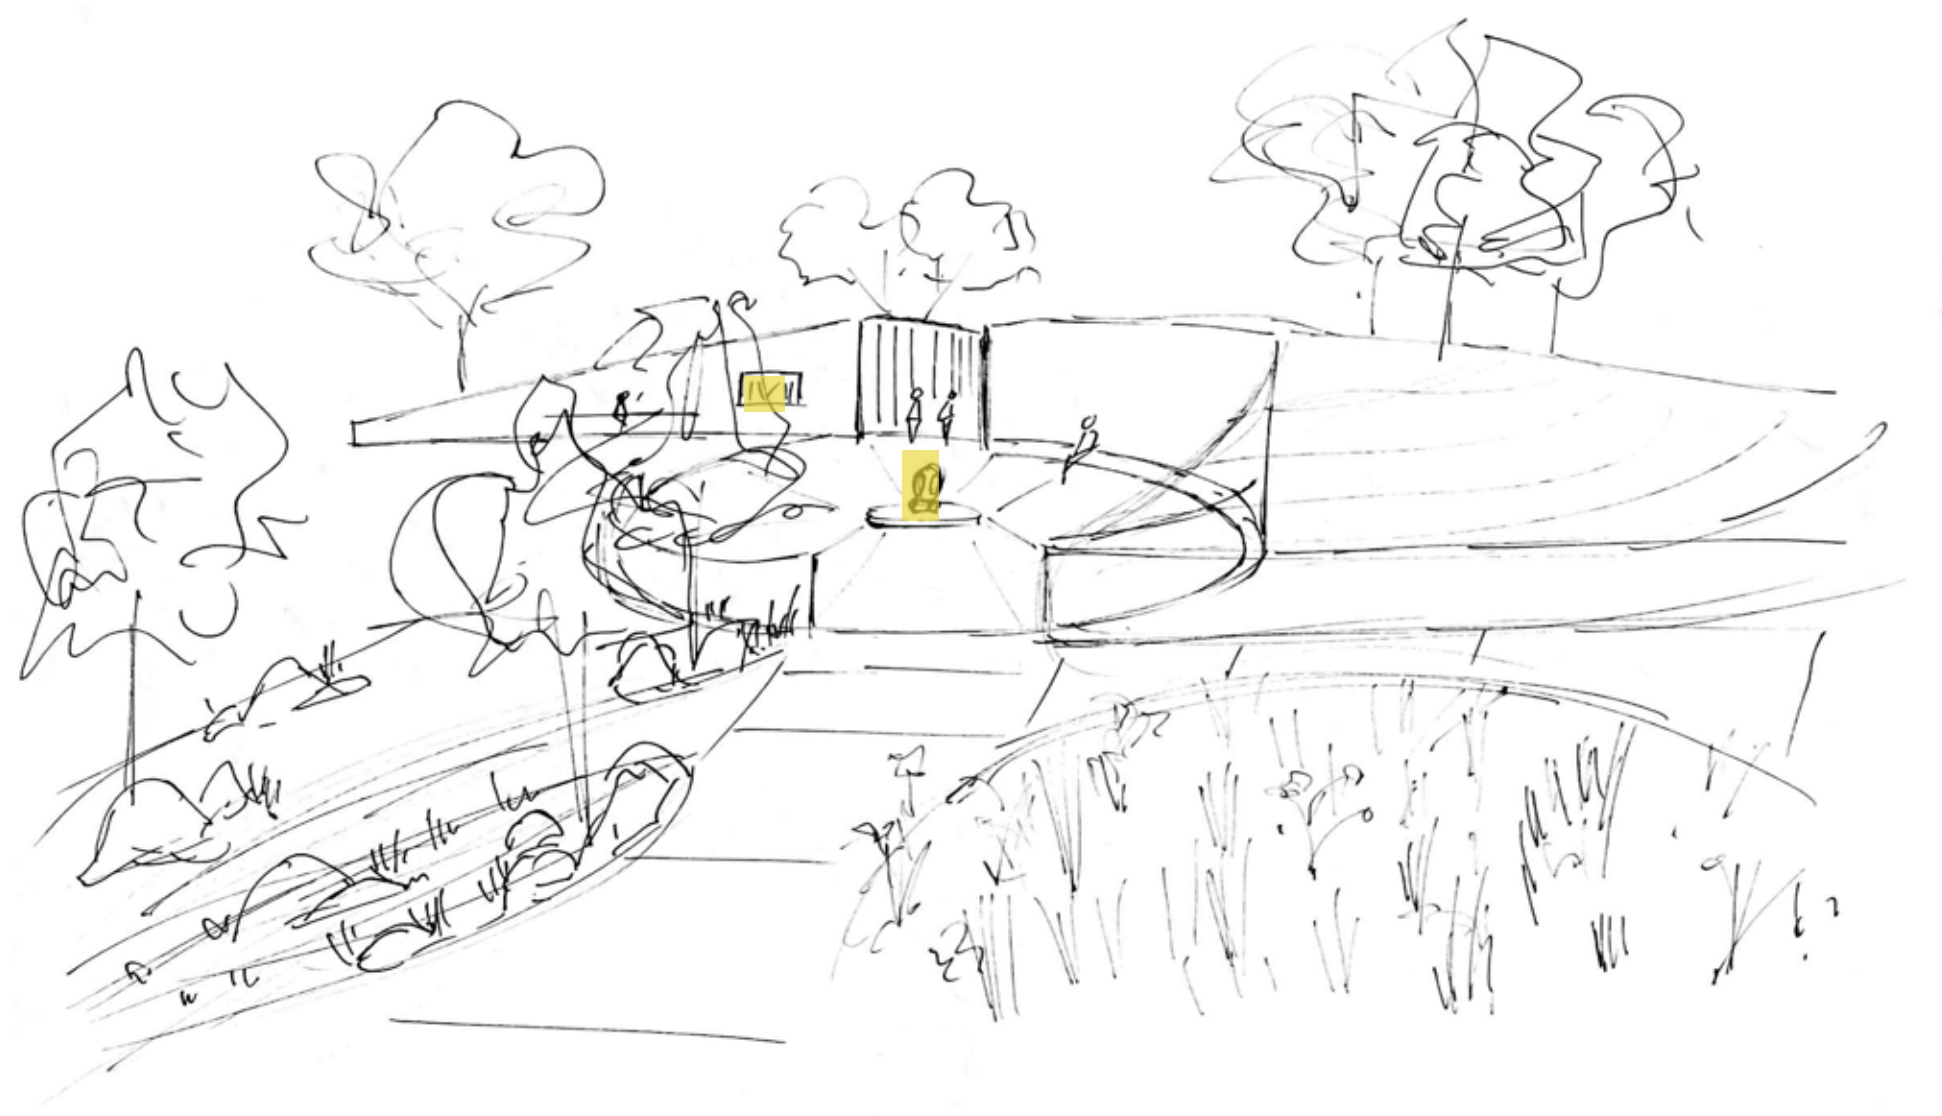


1. NE entrance

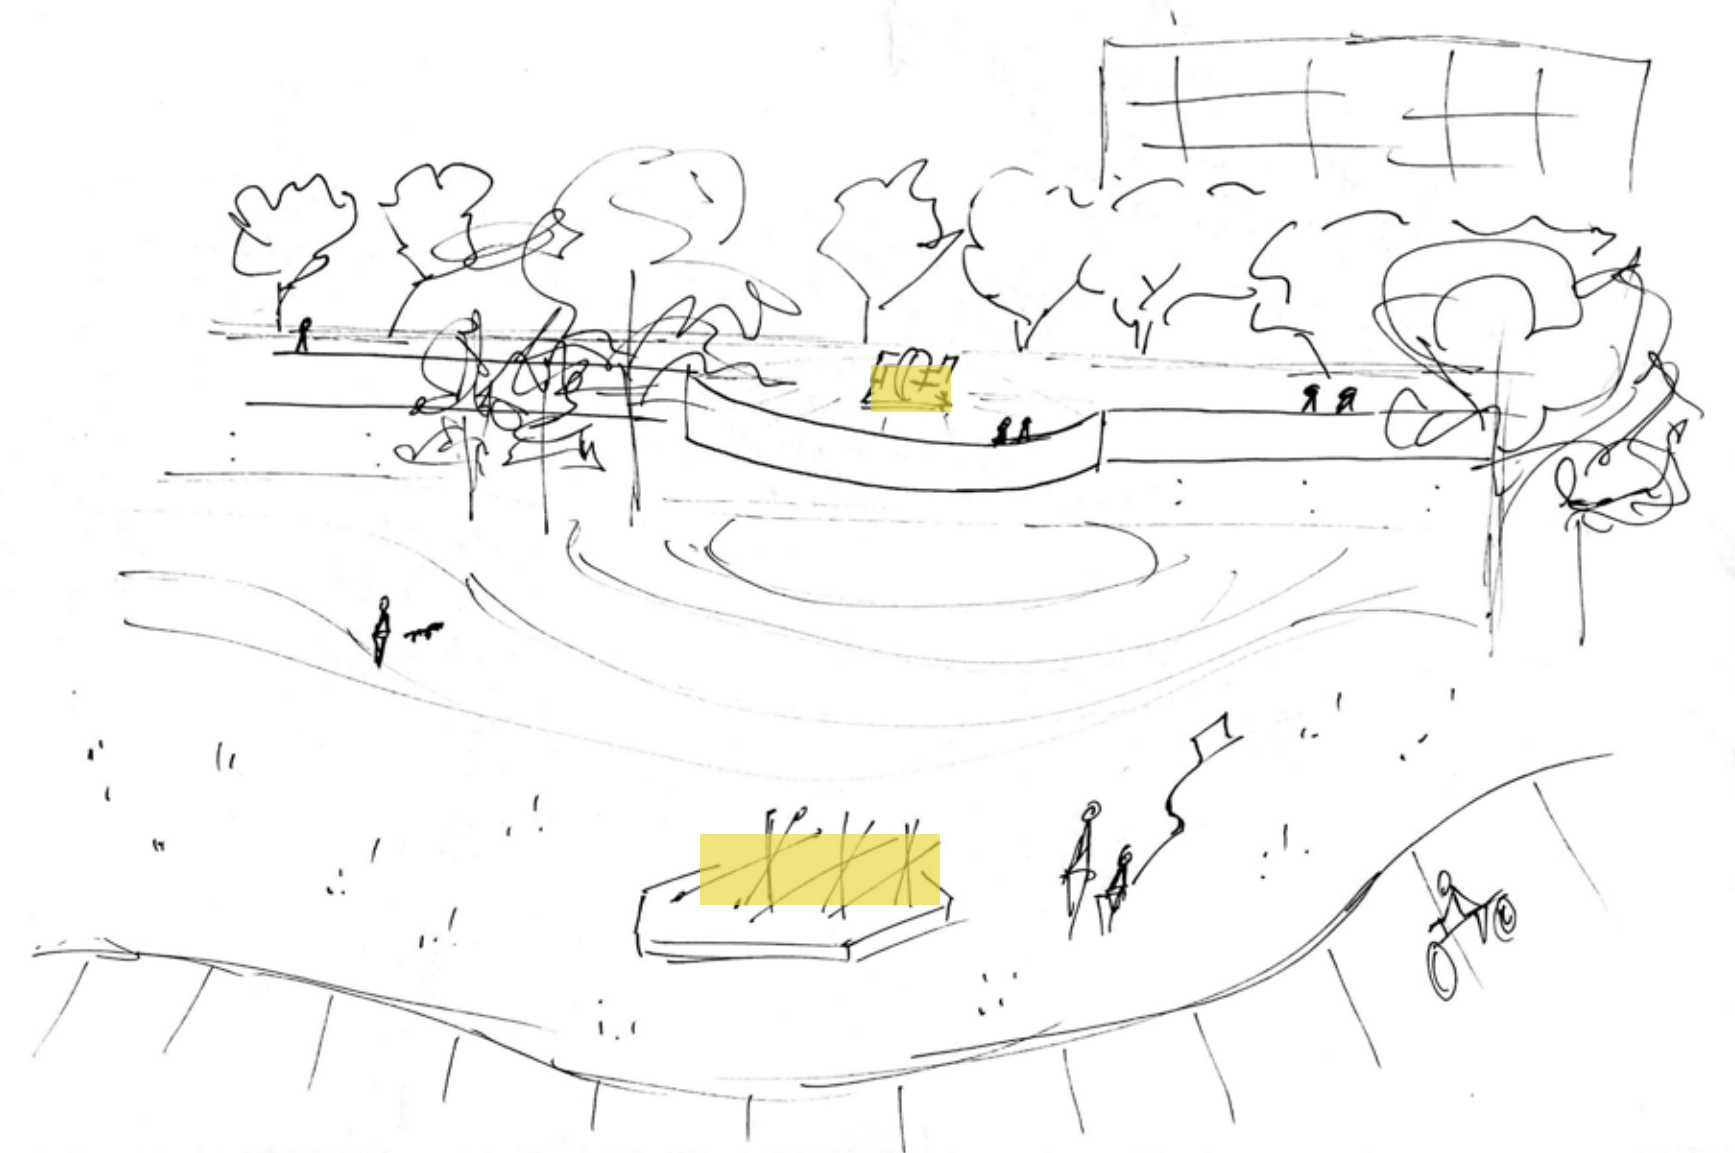


2. East lawn

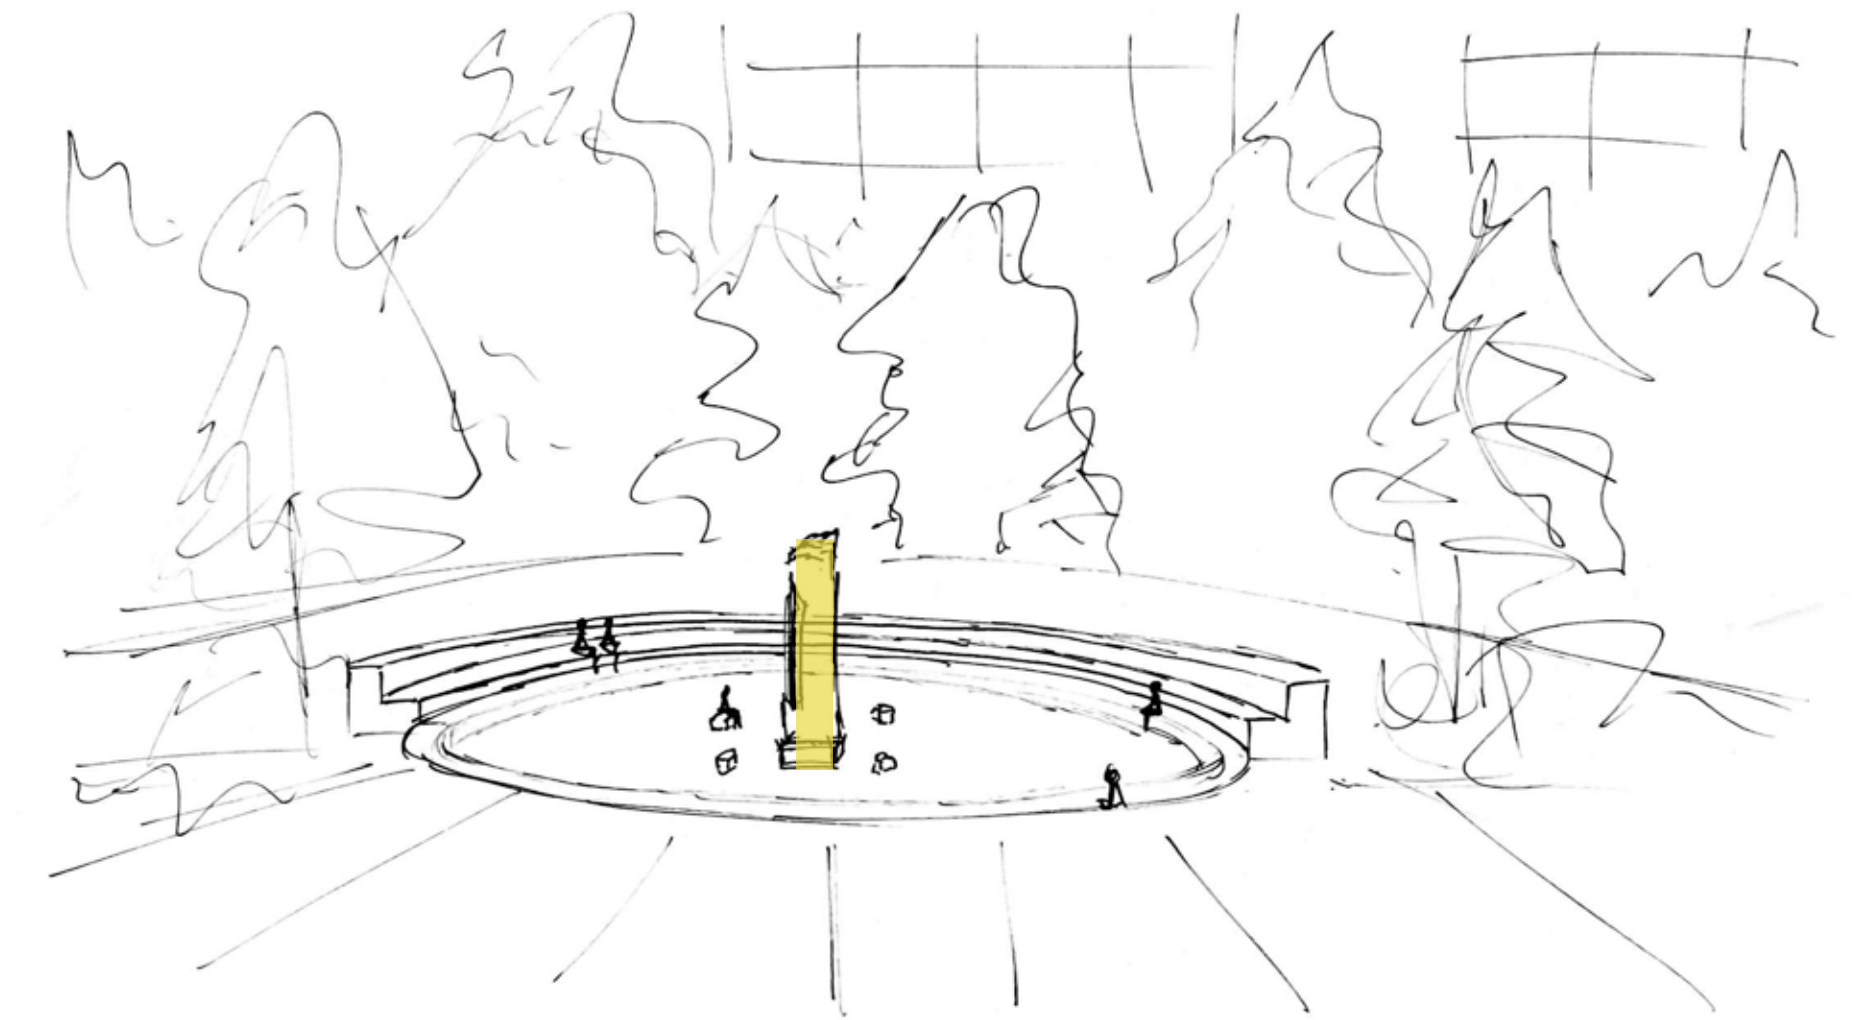

3. South view toward Bunche Hall

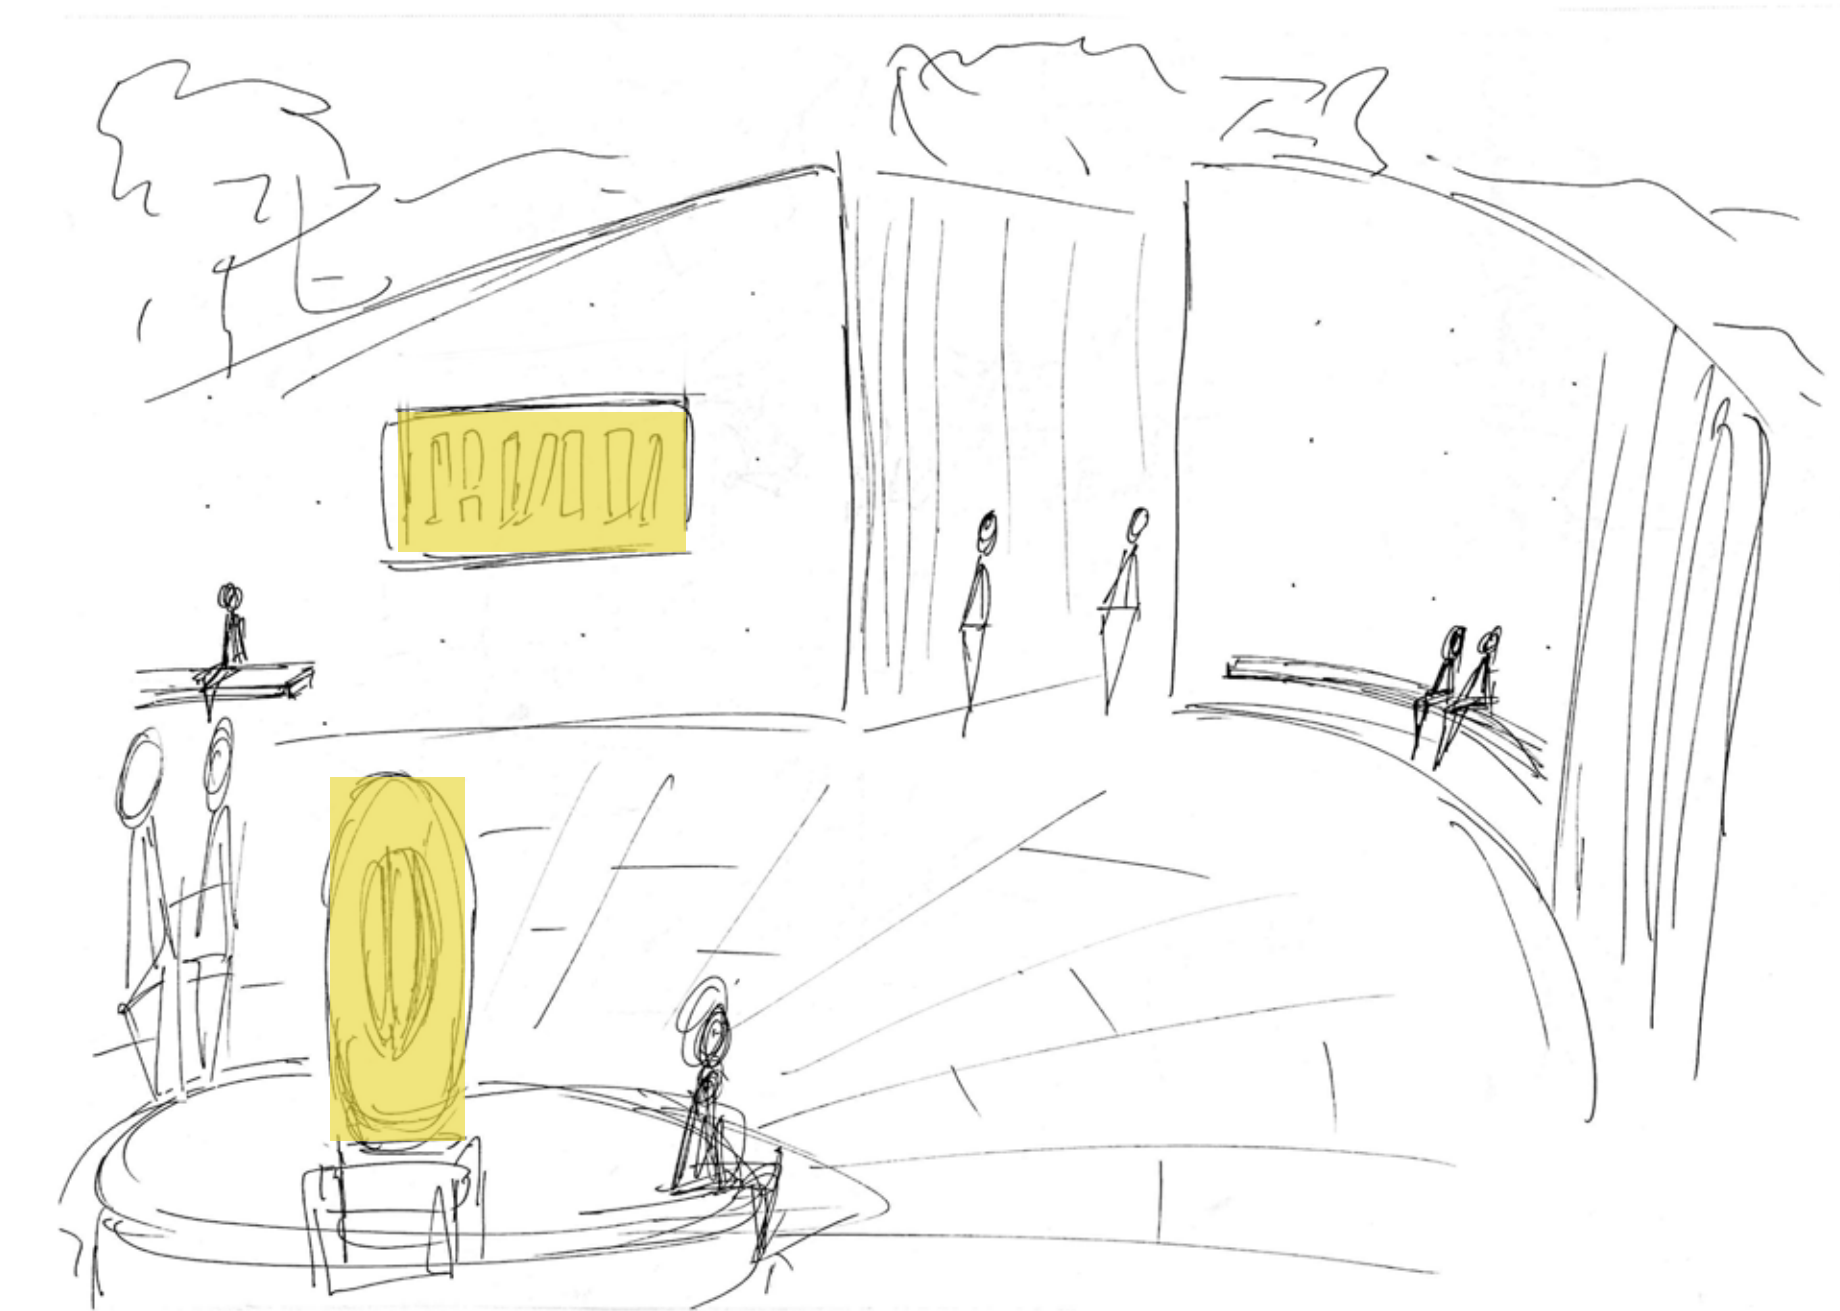

4. Central circle

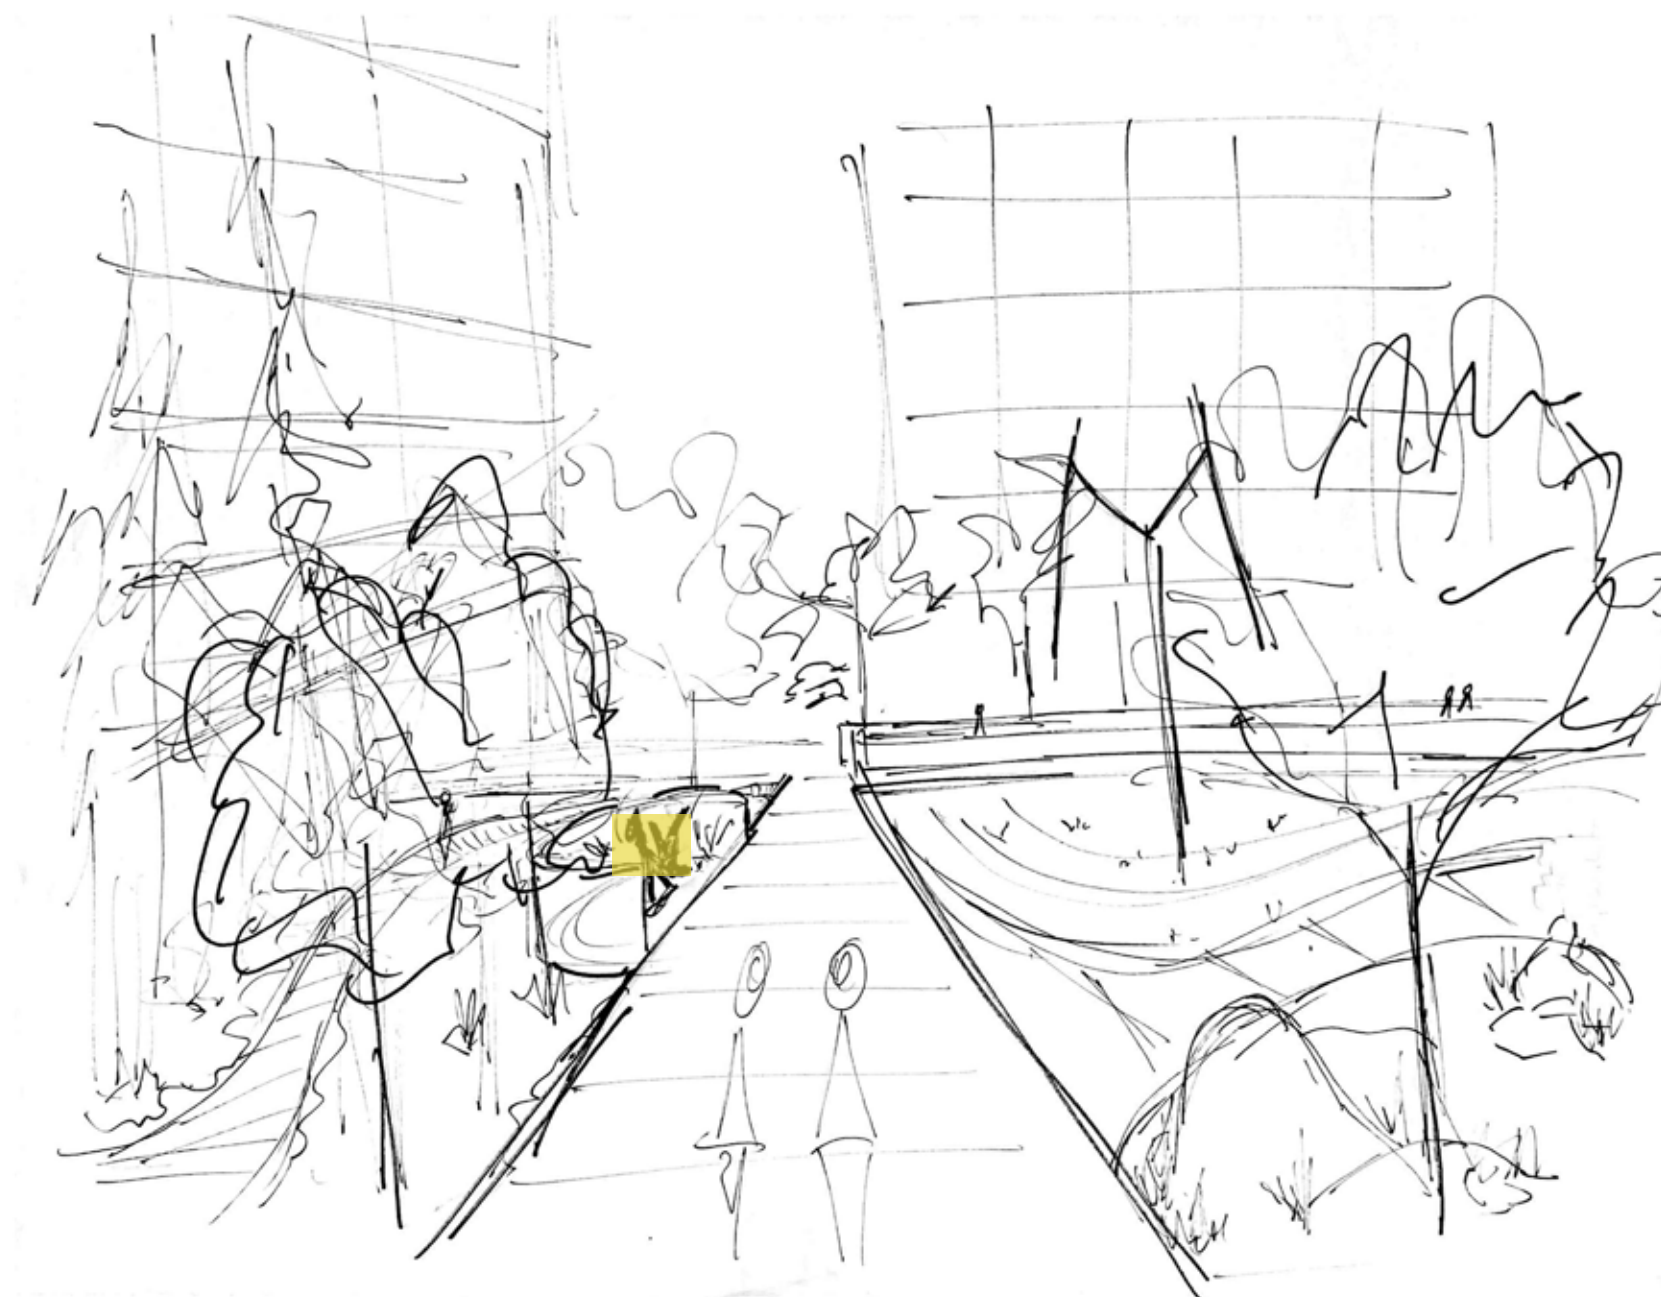

5. South forest boardwalk toward research library



6. South forest boardwalk toward public affairs building



7. Low point next to West Bridge looking east toward hillside



Key Map

